




BEACHLANDS BUS STOP PACKAGE FOR CONSULTATION JANUARY 2025



200mm
150
100
90
80
70
60
50
40
30
20
10
0
ORIGINAL SIZE
A1

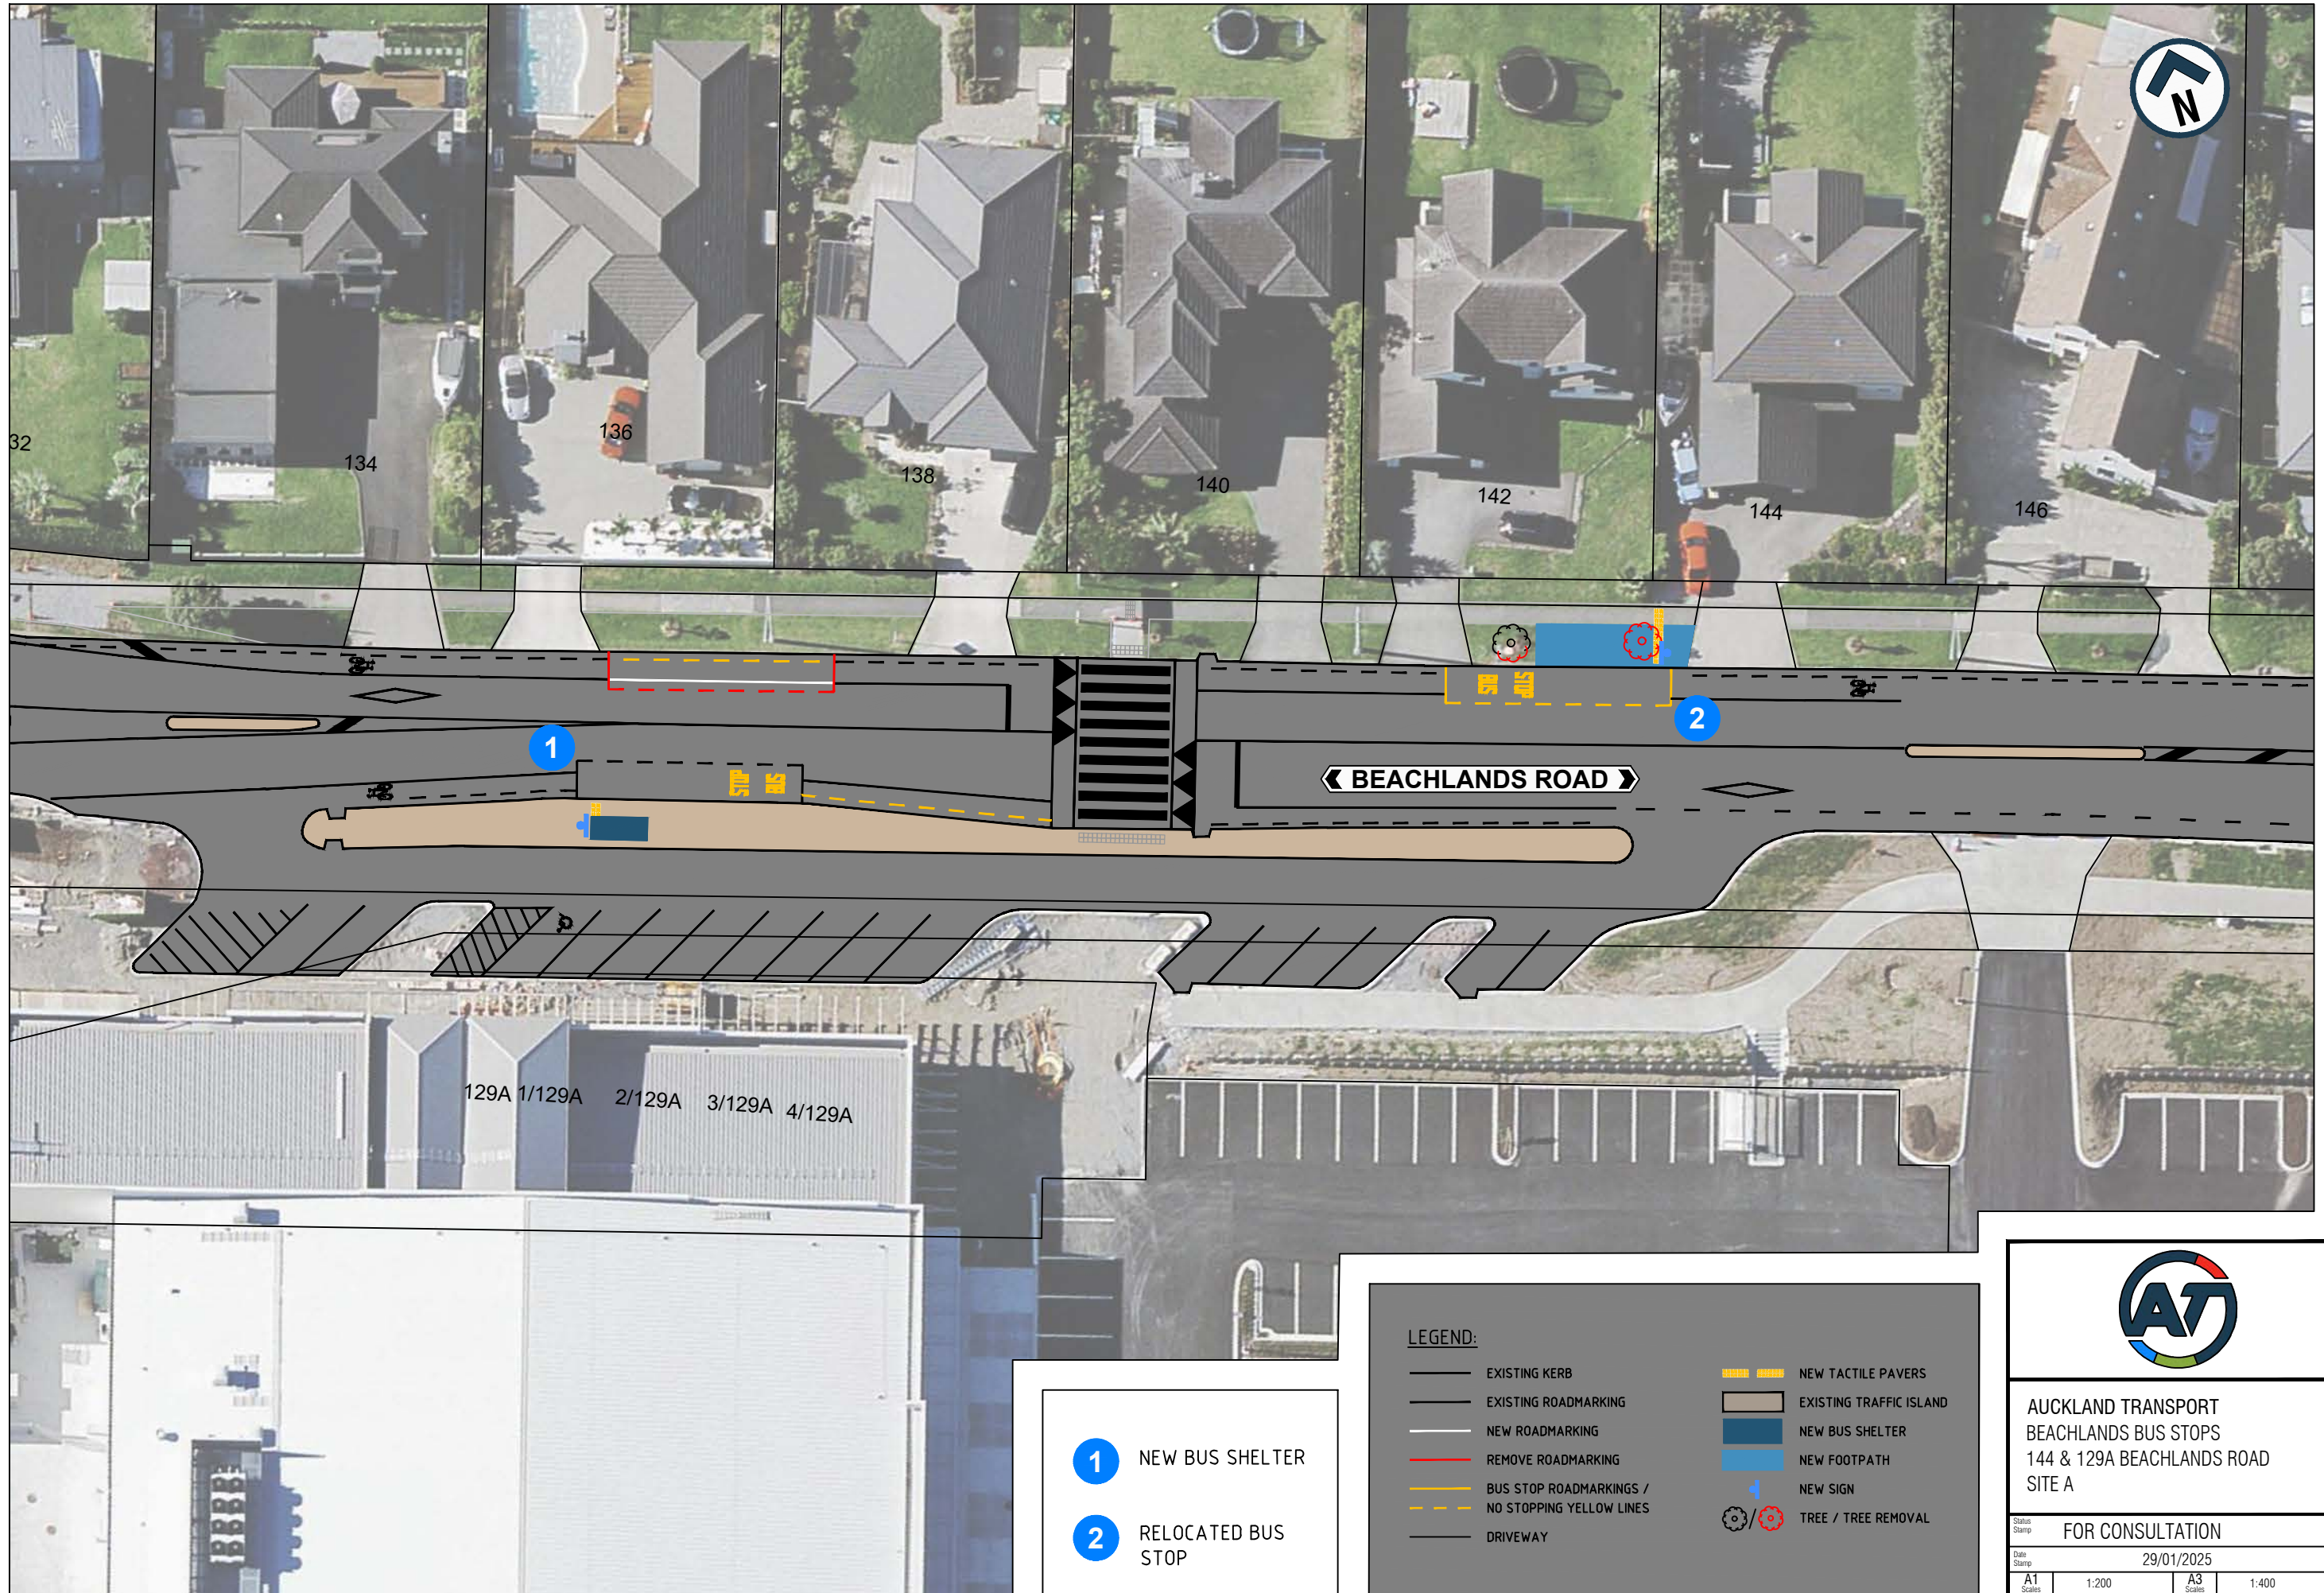

- 1 NEW BUS SHELTER
- 2 RELOCATED BUS STOP

LEGEND:

- EXISTING KERB
- EXISTING ROADMARKING
- NEW ROADMARKING
- REMOVE ROADMARKING
- BUS STOP ROADMARKINGS / NO STOPPING YELLOW LINES
- DRIVEWAY
- NEW TACTILE PAVERS
- EXISTING TRAFFIC ISLAND
- NEW BUS SHELTER
- NEW FOOTPATH
- NEW SIGN
- TREE / TREE REMOVAL



AUCKLAND TRANSPORT
BEACHLANDS BUS STOPS
144 & 129A BEACHLANDS ROAD
SITE A

FOR CONSULTATION

29/01/2025

A1 1:200 A3 1:400

SHEET 1 OF 1

A

ORIGINAL SIZE A1 0 10 20 30 40 50 60 70 80 90 100 150 200mm DO NOT SCALE - IF IN DOUBT, ASK



- 1 NEW BUS STOP
- 2 NEW BUS STOP
- 3 NEW REFUGE ISLANDS
- 4 CROSSING POINT UPGRADE

LEGEND:

- EXISTING KERB
- NEW KERB
- EXISTING ROADMARKING
- NEW ROADMARKING
- BUS STOP ROADMARKINGS / NO STOPPING YELLOW LINES
- DRIVEWAY
- NEW PRAM CROSSING / RAMP
- NEW TACTILE PAVERS
- NEW TRAFFIC ISLAND
- NEW FOOTPATH
- NEW SIGN
- TREE / TREE REMOVAL
- REGRADE GRASS BERM



AUCKLAND TRANSPORT
BEACHLANDS BUS STOPS
47 & 64 CONSTELLATION AVENUE
SITE C

FOR CONSULTATION			
29/01/2025			
A1	1:200	A3	1:400
SHEET 1 OF 1			A

ORIGINAL SIZE A1 200mm DO NOT SCALE - IF IN DOUBT, ASK



LEGEND:

- EXISTING KERB
- EXISTING ROADMARKING
- NEW ROADMARKING
- NEW NO STOPPING YELLOW LINES
- DRIVEWAY



AUCKLAND TRANSPORT
BEACHLANDS BUS STOPS
THIRD VIEW AVENUE BUS TRACKING
SITE D

FOR CONSULTATION

29/01/2025

A1 1:200 A3 1:400

SHEET 1 OF 2

A

ORIGINAL SIZE A1 0 10 20 30 40 50 60 70 80 90 100 150 200mm DO NOT SCALE - IF IN DOUBT, ASK



LEGEND:

- EXISTING KERB
- EXISTING ROADMARKING
- NEW ROADMARKING
- NEW NO STOPPING YELLOW LINES
- DRIVEWAY



AUCKLAND TRANSPORT
BEACHLANDS BUS STOPS
THIRD VIEW AVENUE BUS TRACKING
SITE D

FOR CONSULTATION

29/01/2025

A1	1:200	A3	1:400
----	-------	----	-------

SHEET 2 OF 2

Rev. A