




LEGEND	
	NEW WHITE ROADMARKING
	EXISTING WHITE ROADMARKING
	NEW KERBLINE
	EXISTING KERBLINE
	NEW BROKEN YELLOW LINES "NSAAT"
	EXISTING BROKEN YELLOW LINES "NSAAT"
	NEW / RELOCATED SIGN / BELISHA BEACON
	THRESHOLD RED ROAD SURFACE WITH SLOW LETTERING
	NEW RED ROAD SURFACE
	NEW TRAFFIC ISLAND / SIDE ISLAND
	NEW SPEED TABLE
	NEW PRAM
	NEW TACTILE PAVERS
	NEW DIRECTIONAL TACTILE PAVERS
	VEHICLE CROSSING
	EXISTING BUS SHELTER
	NEW / RELOCATED STREET LIGHT
	NEW / RELOCATED POWER POLE
	NEW CATCHPIT
	NEW FOOTPATH
	NEW BERM AREA

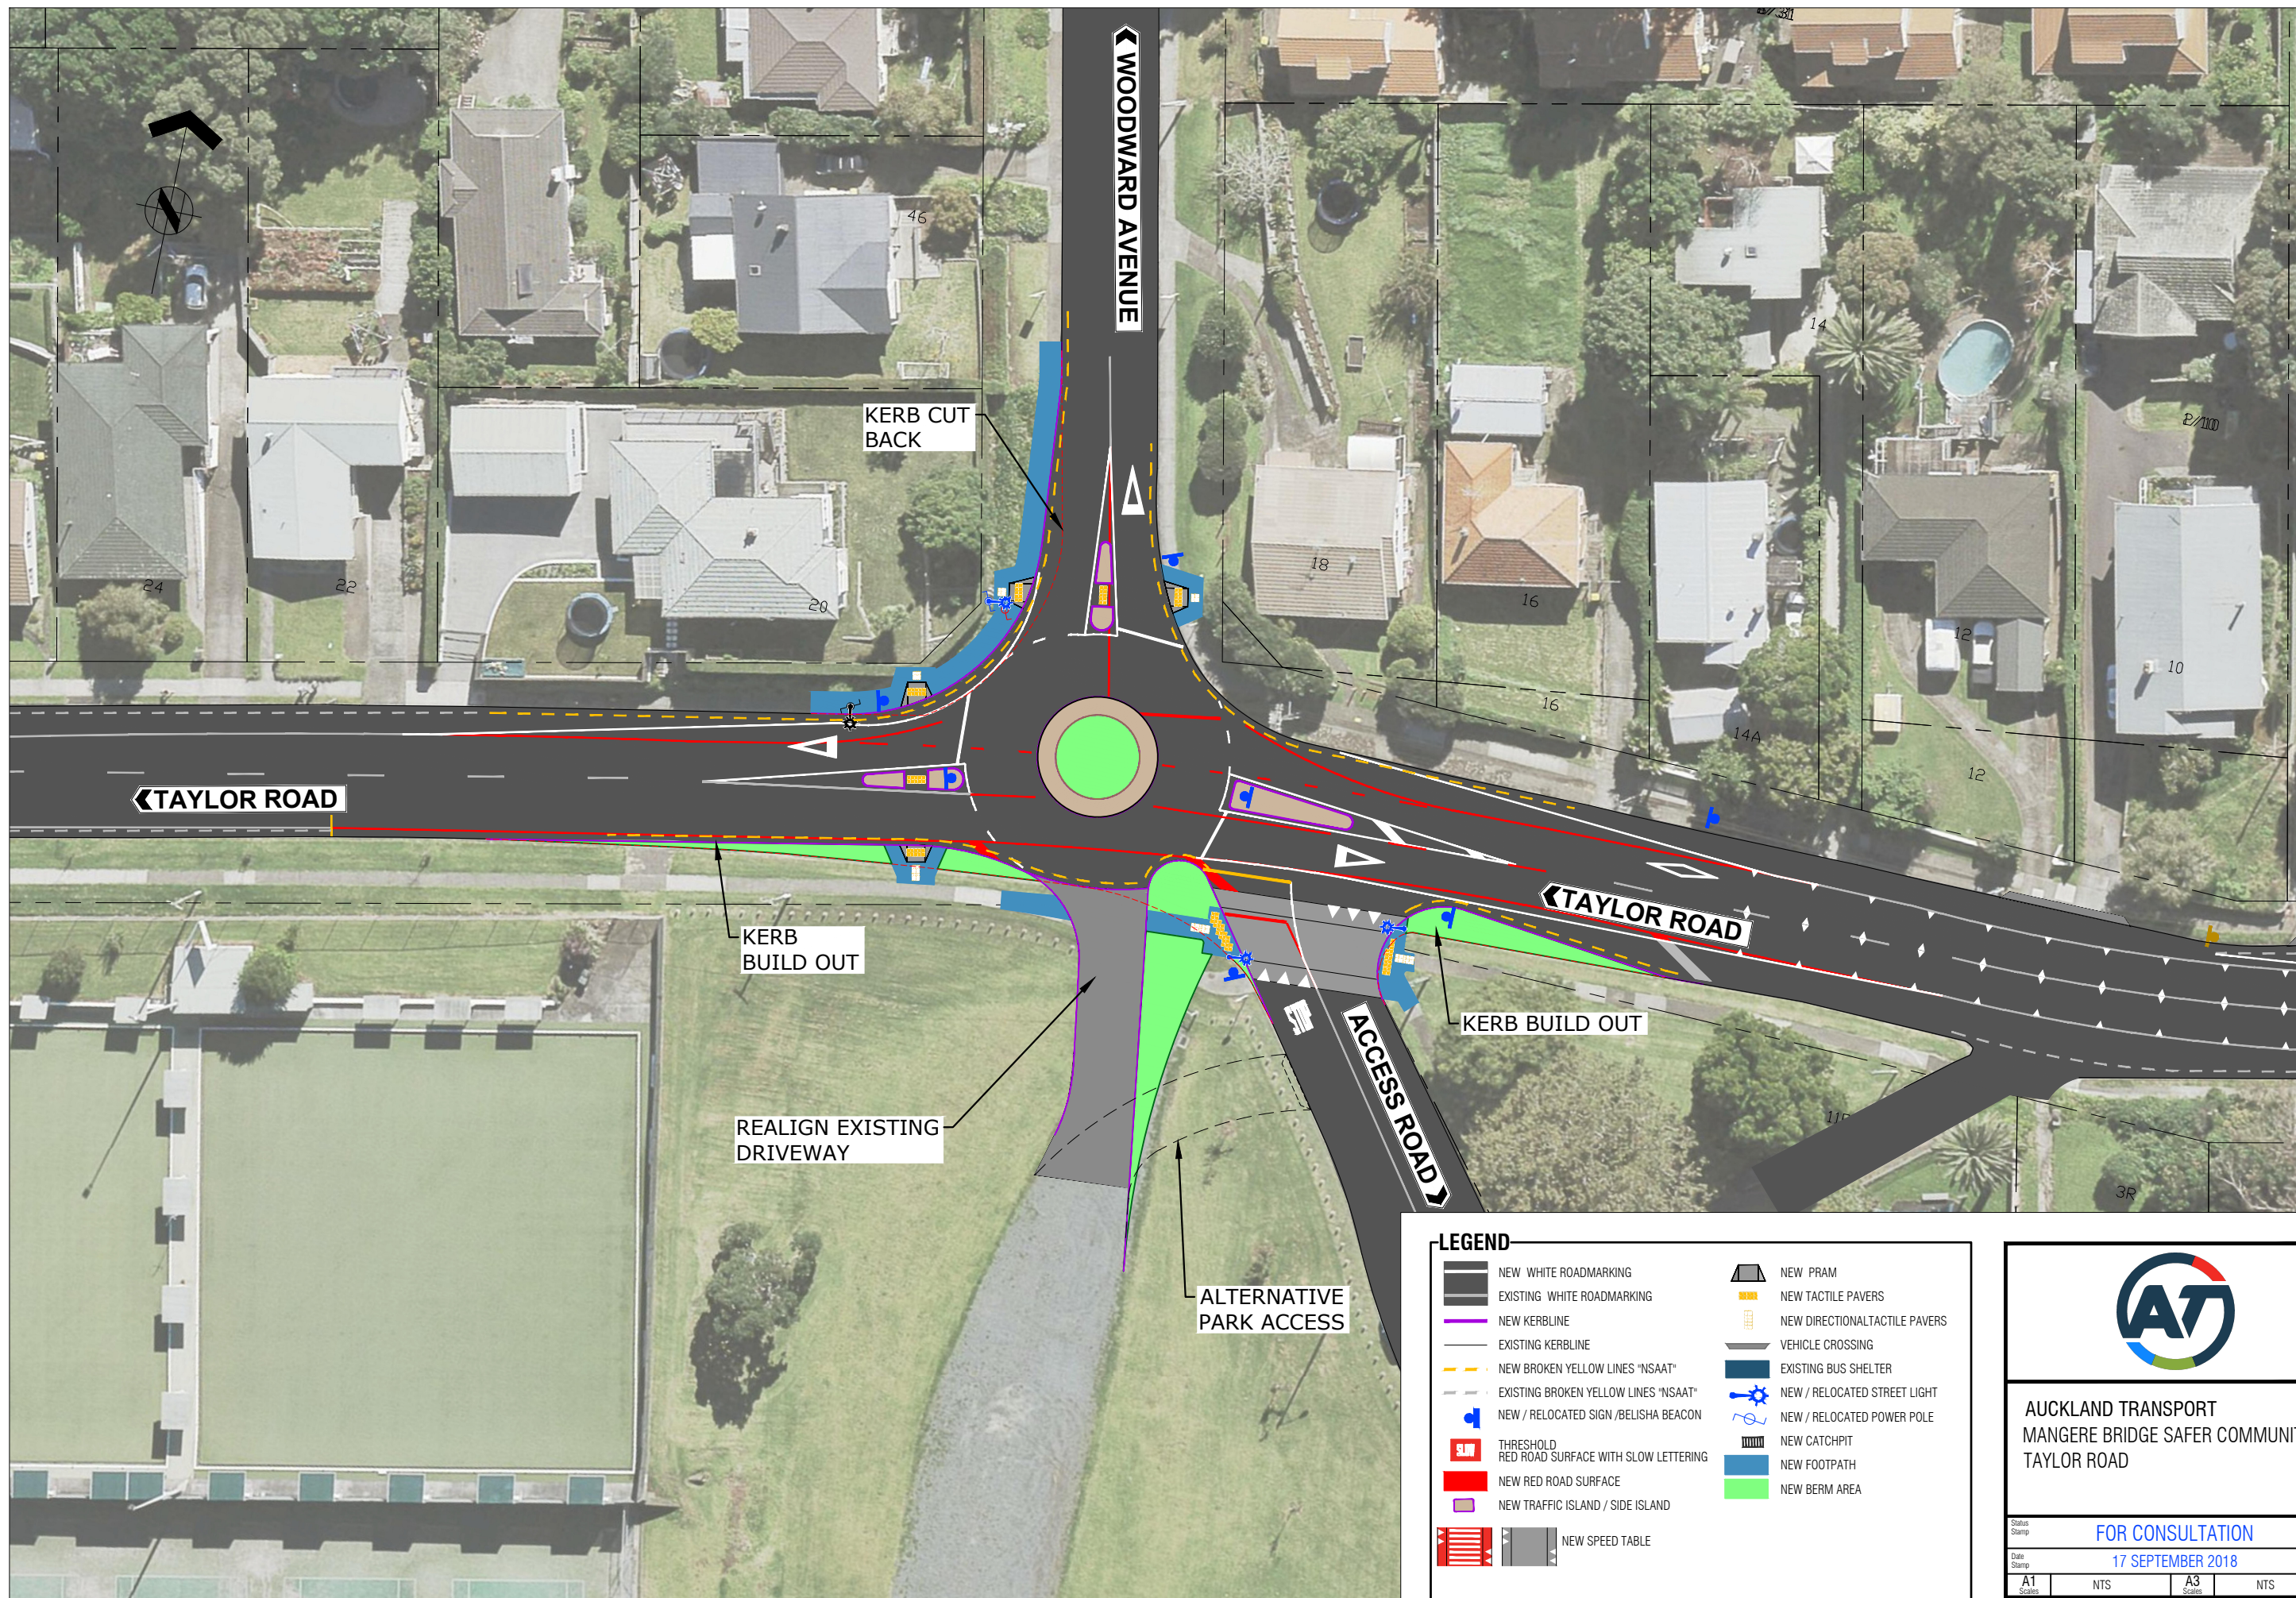


AUCKLAND TRANSPORT
MANGERE BRIDGE SAFER COMMUNITY
TAYLOR ROAD

FOR CONSULTATION

17 SEPTEMBER 2018

A1 Scale	NTS	A3 Scale	NTS
Drawing No.	4405013-CS01		Rev. A

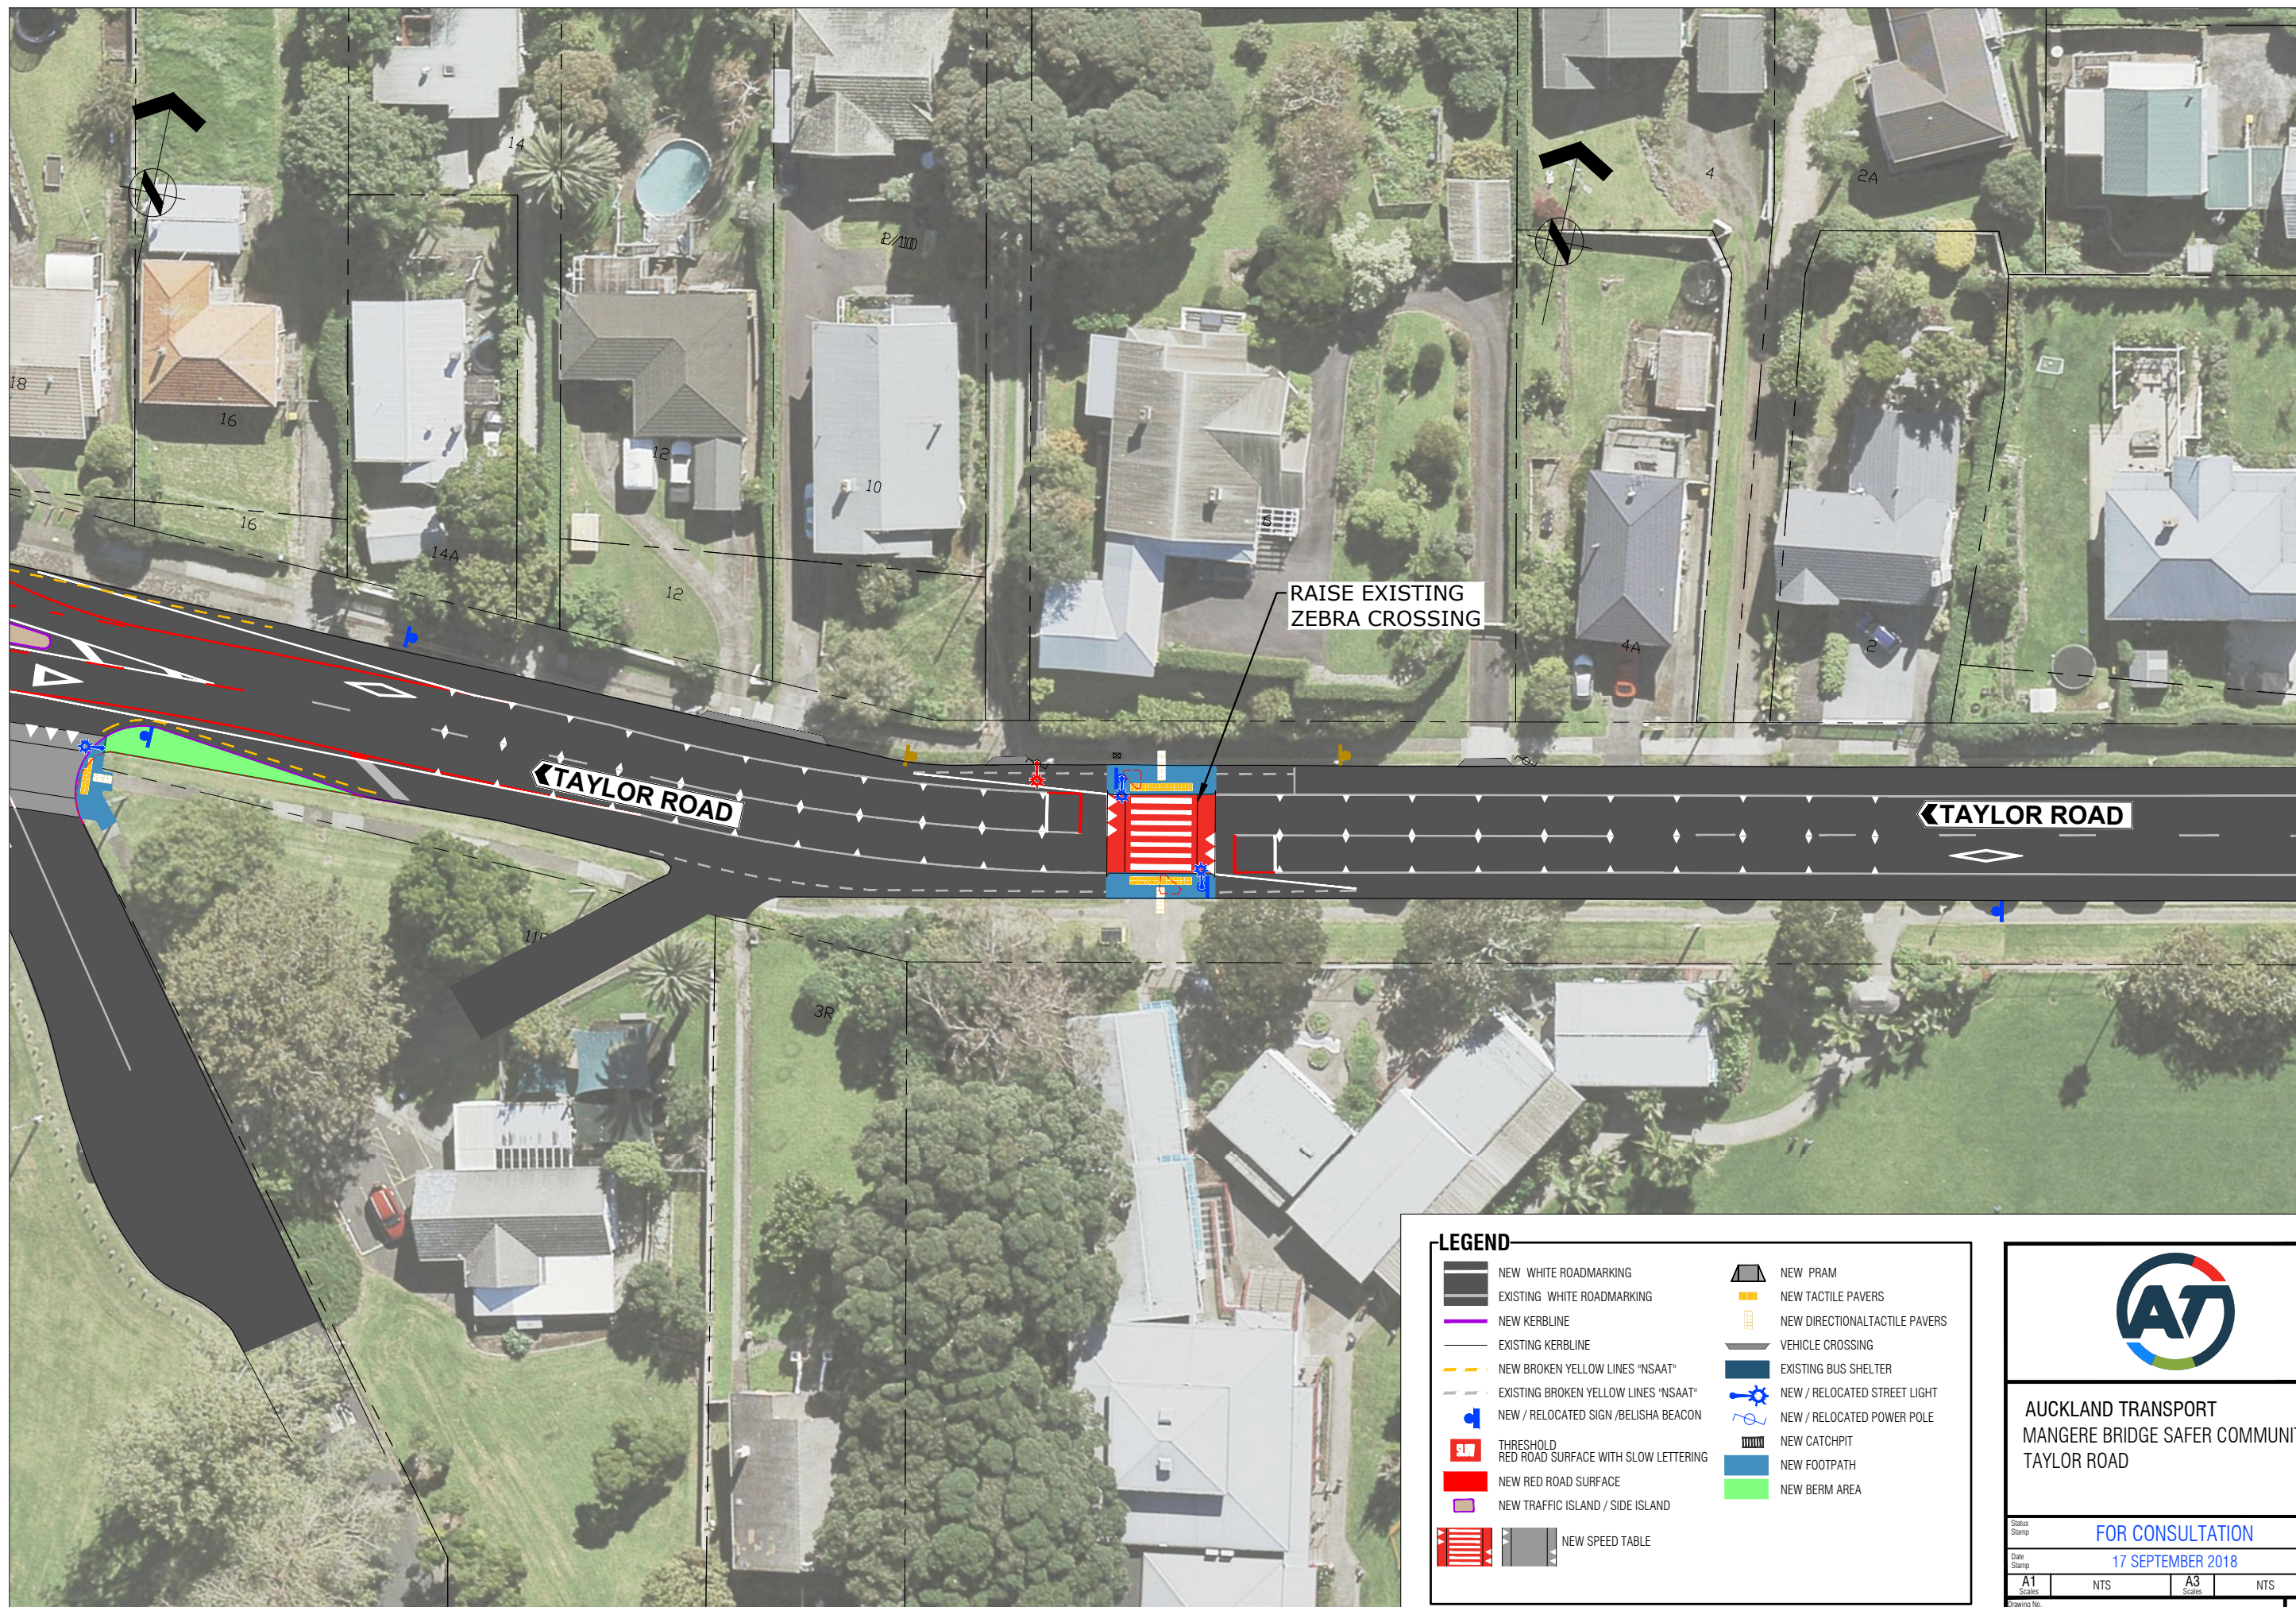

LEGEND	
	NEW WHITE ROADMARKING
	EXISTING WHITE ROADMARKING
	NEW KERBLINE
	EXISTING KERBLINE
	NEW BROKEN YELLOW LINES "NSAAT"
	EXISTING BROKEN YELLOW LINES "NSAAT"
	NEW / RELOCATED SIGN / BELISHA BEACON
	THRESHOLD RED ROAD SURFACE WITH SLOW LETTERING
	NEW RED ROAD SURFACE
	NEW TRAFFIC ISLAND / SIDE ISLAND
	NEW SPEED TABLE
	NEW PRAM
	NEW TACTILE PAVERS
	NEW DIRECTIONAL TACTILE PAVERS
	VEHICLE CROSSING
	EXISTING BUS SHELTER
	NEW / RELOCATED STREET LIGHT
	NEW / RELOCATED POWER POLE
	NEW CATCHPIT
	NEW FOOTPATH
	NEW BERM AREA



AUCKLAND TRANSPORT
MANGERE BRIDGE SAFER COMMUNITY
TAYLOR ROAD

FOR CONSULTATION

17 SEPTEMBER 2018

A1	NTS	A3	NTS
Drawing No.	4405013-CS02		Rev.

A



LEGEND			
	NEW WHITE ROADMARKING		NEW PRAM
	EXISTING WHITE ROADMARKING		NEW TACTILE PAVERS
	NEW KERBLINE		NEW DIRECTIONAL TACTILE PAVERS
	EXISTING KERBLINE		VEHICLE CROSSING
	NEW BROKEN YELLOW LINES "NSAAT"		EXISTING BUS SHELTER
	EXISTING BROKEN YELLOW LINES "NSAAT"		NEW / RELOCATED STREET LIGHT
	NEW / RELOCATED SIGN / BELISHA BEACON		NEW / RELOCATED POWER POLE
	THRESHOLD RED ROAD SURFACE WITH SLOW LETTERING		NEW CATCHPIT
	NEW RED ROAD SURFACE		NEW FOOTPATH
	NEW TRAFFIC ISLAND / SIDE ISLAND		NEW BERM AREA
	NEW SPEED TABLE		

AUCKLAND TRANSPORT
MANGERE BRIDGE SAFER COMMUNITY
TAYLOR ROAD


Status Stamp

FOR CONSULTATION

Date Stamp

17 SEPTEMBER 2018

A1 Scale	NTS	A3 Scale	NTS
Drawing No.			Rev.
4405013-CS03			A

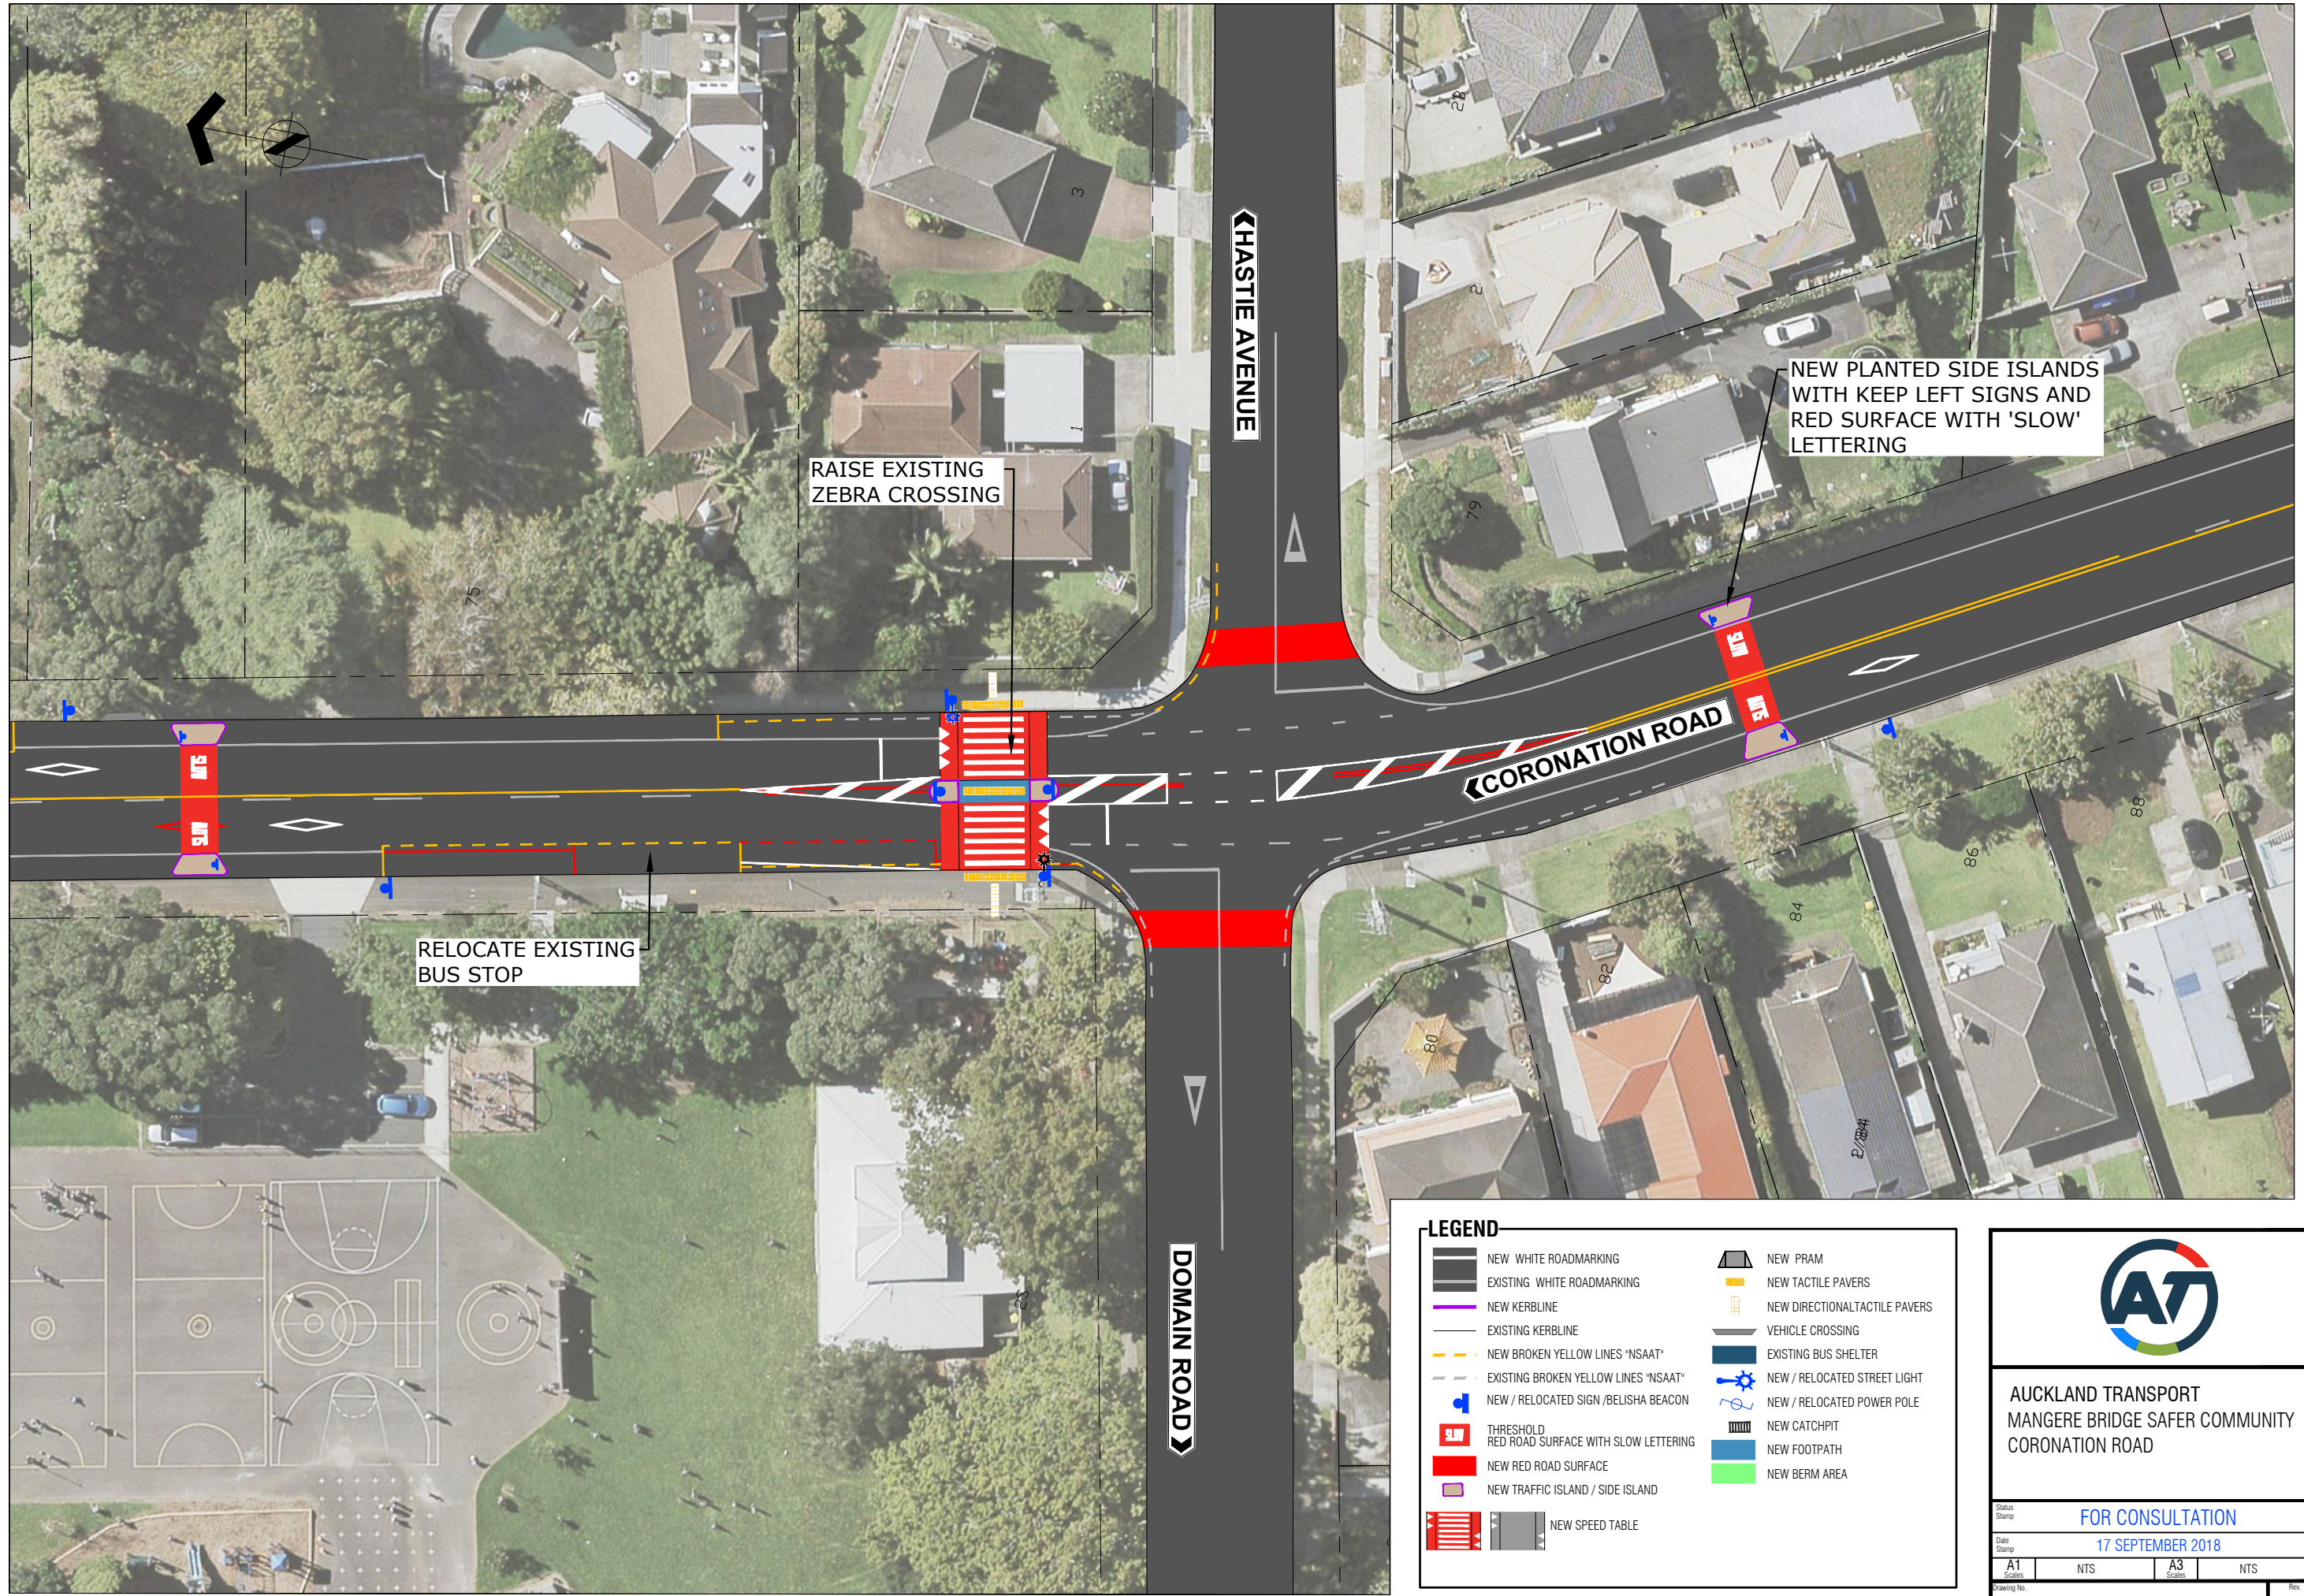

RAISE EXISTING ZEBRA CROSSING

RELOCATE EXISTING BUS STOP

NEW PLANTED SIDE ISLANDS WITH KEEP LEFT SIGNS AND RED SURFACE WITH 'SLOW' LETTERING

HASTIE AVENUE

CORONATION ROAD

DOMAIN ROAD

LEGEND

- | | | | |
|--|--|--|--------------------------------|
| | NEW WHITE ROADMARKING | | NEW PRAM |
| | EXISTING WHITE ROADMARKING | | NEW TACTILE PAVERS |
| | NEW KERBLINE | | NEW DIRECTIONAL TACTILE PAVERS |
| | EXISTING KERBLINE | | VEHICLE CROSSING |
| | NEW BROKEN YELLOW LINES "NSAAT" | | EXISTING BUS SHELTER |
| | EXISTING BROKEN YELLOW LINES "NSAAT" | | NEW / RELOCATED STREET LIGHT |
| | NEW / RELOCATED SIGN / BELISHA BEACON | | NEW / RELOCATED POWER POLE |
| | THRESHOLD RED ROAD SURFACE WITH SLOW LETTERING | | NEW CATCHPIT |
| | NEW RED ROAD SURFACE | | NEW FOOTPATH |
| | NEW TRAFFIC ISLAND / SIDE ISLAND | | NEW BERM AREA |
| | NEW SPEED TABLE | | |



AUCKLAND TRANSPORT
MANGERE BRIDGE SAFER COMMUNITY
CORONATION ROAD

FOR CONSULTATION

17 SEPTEMBER 2018

A1 Scale	NTS	A3 Scale	NTS
-------------	-----	-------------	-----

Drawing No. 4405013-CS04

Rev. A