


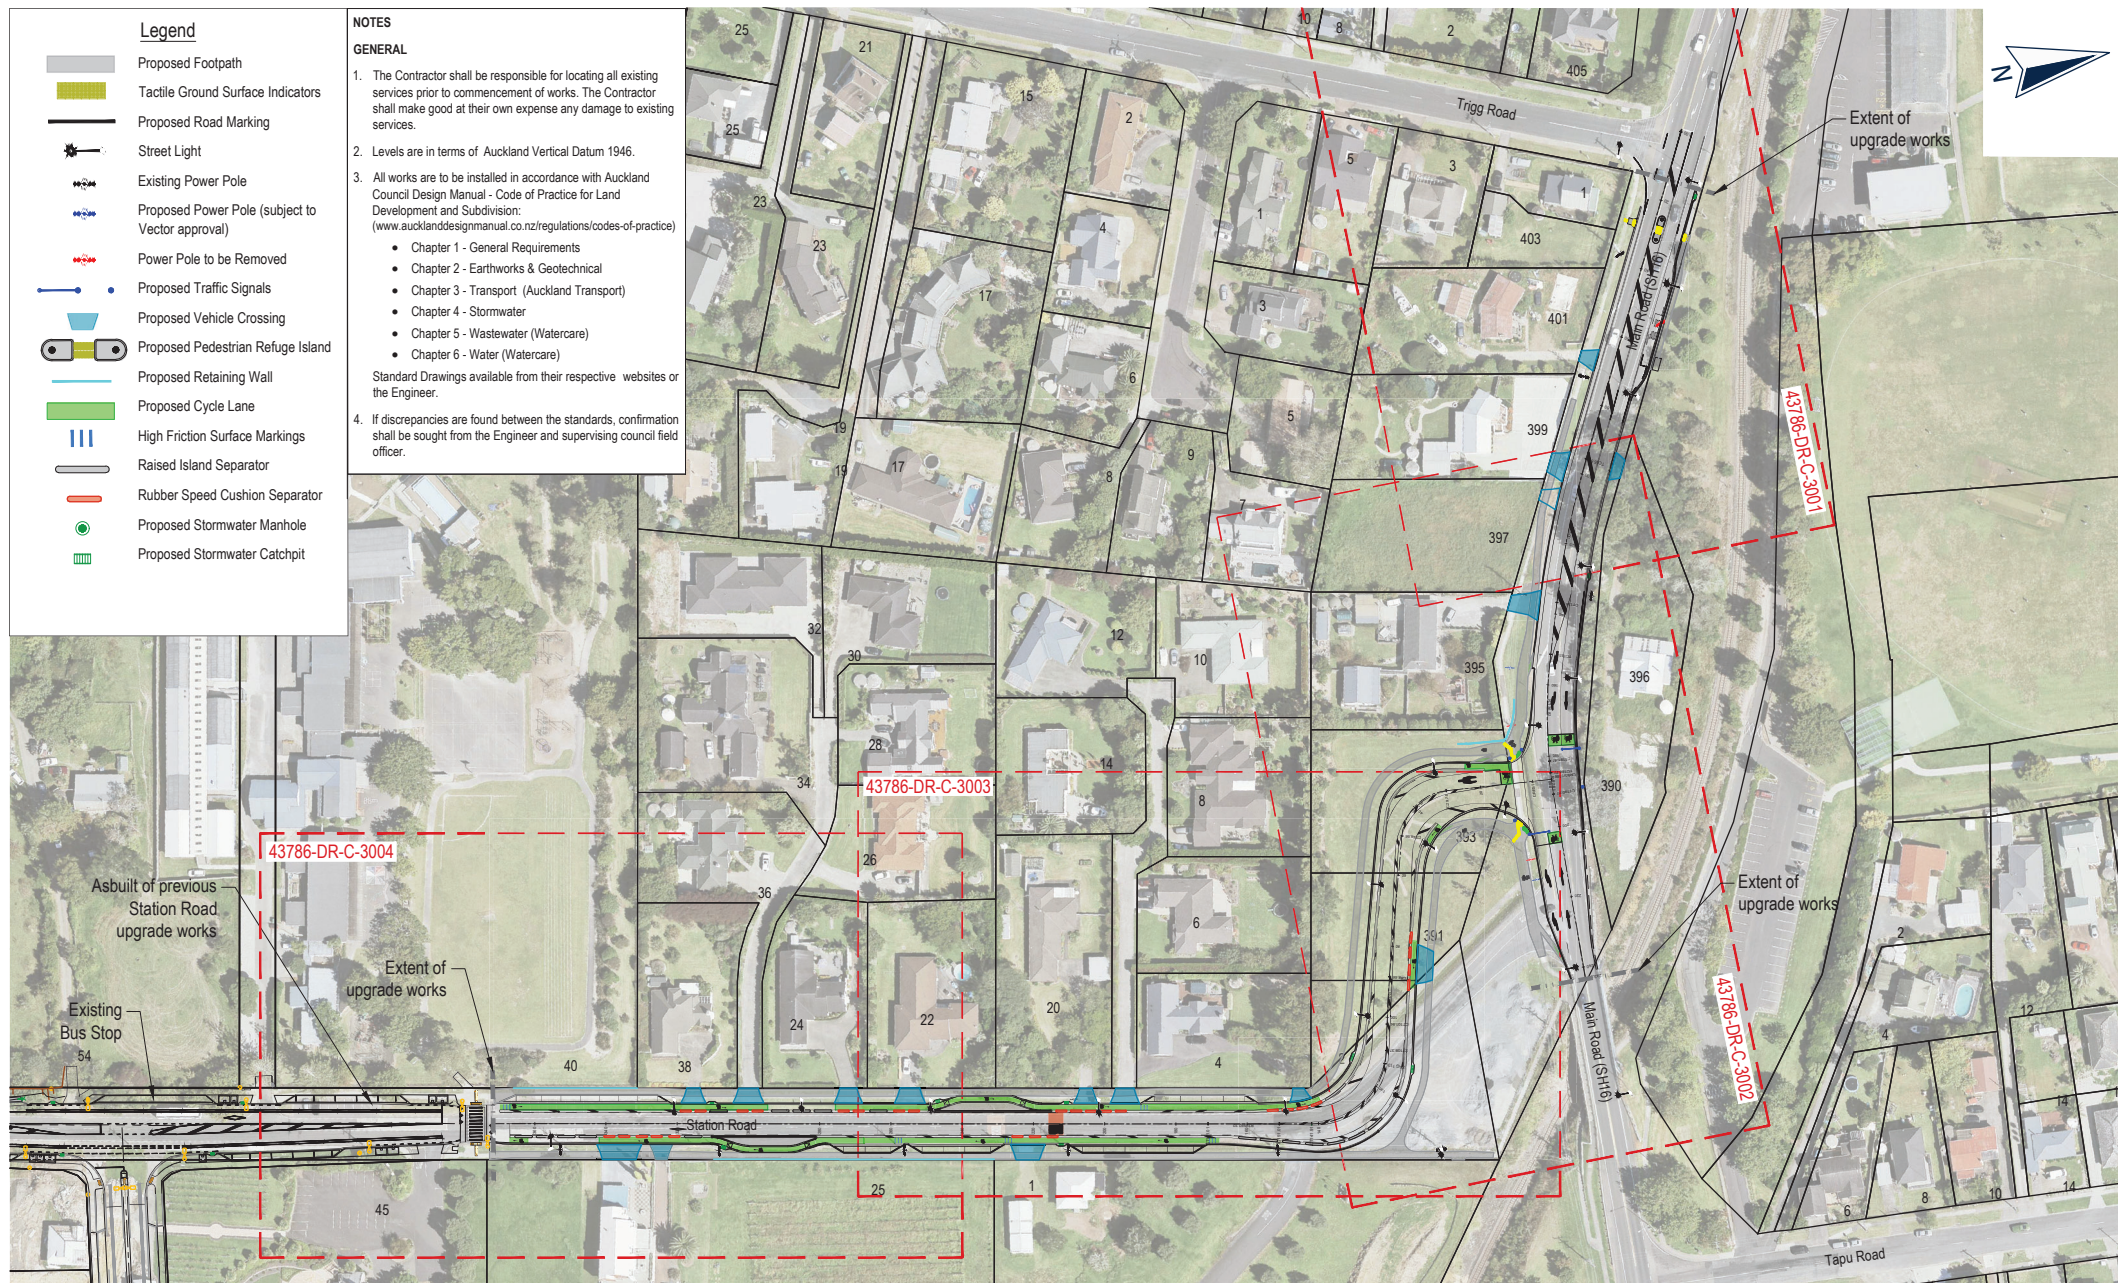


No.	REVISION (DESCRIPTIONS)	NAME	DATE
D	Bus stop moved, rain gardens added	KM	09/02/2021
E	Issued for Discussion	KM	25/03/2021
F	RSA Amendments. Issued for Discussion	KM	16/04/2021
G	Issued for Discussion	KM	23/06/2021
H	Issued for Resource Consent	KM	24/06/2021

FOR RESOURCE CONSENT

SURVEYED	NAME	DATE
DESIGNED	KM	16/12/2020
DRAWN	TE	16/12/2020
DATE	ORIGINAL SCALE	ORIGINAL SIZE
16/12/2020	1:1500	A3

DRAWING NO.	REVISION
43786-DR-C-3000	H

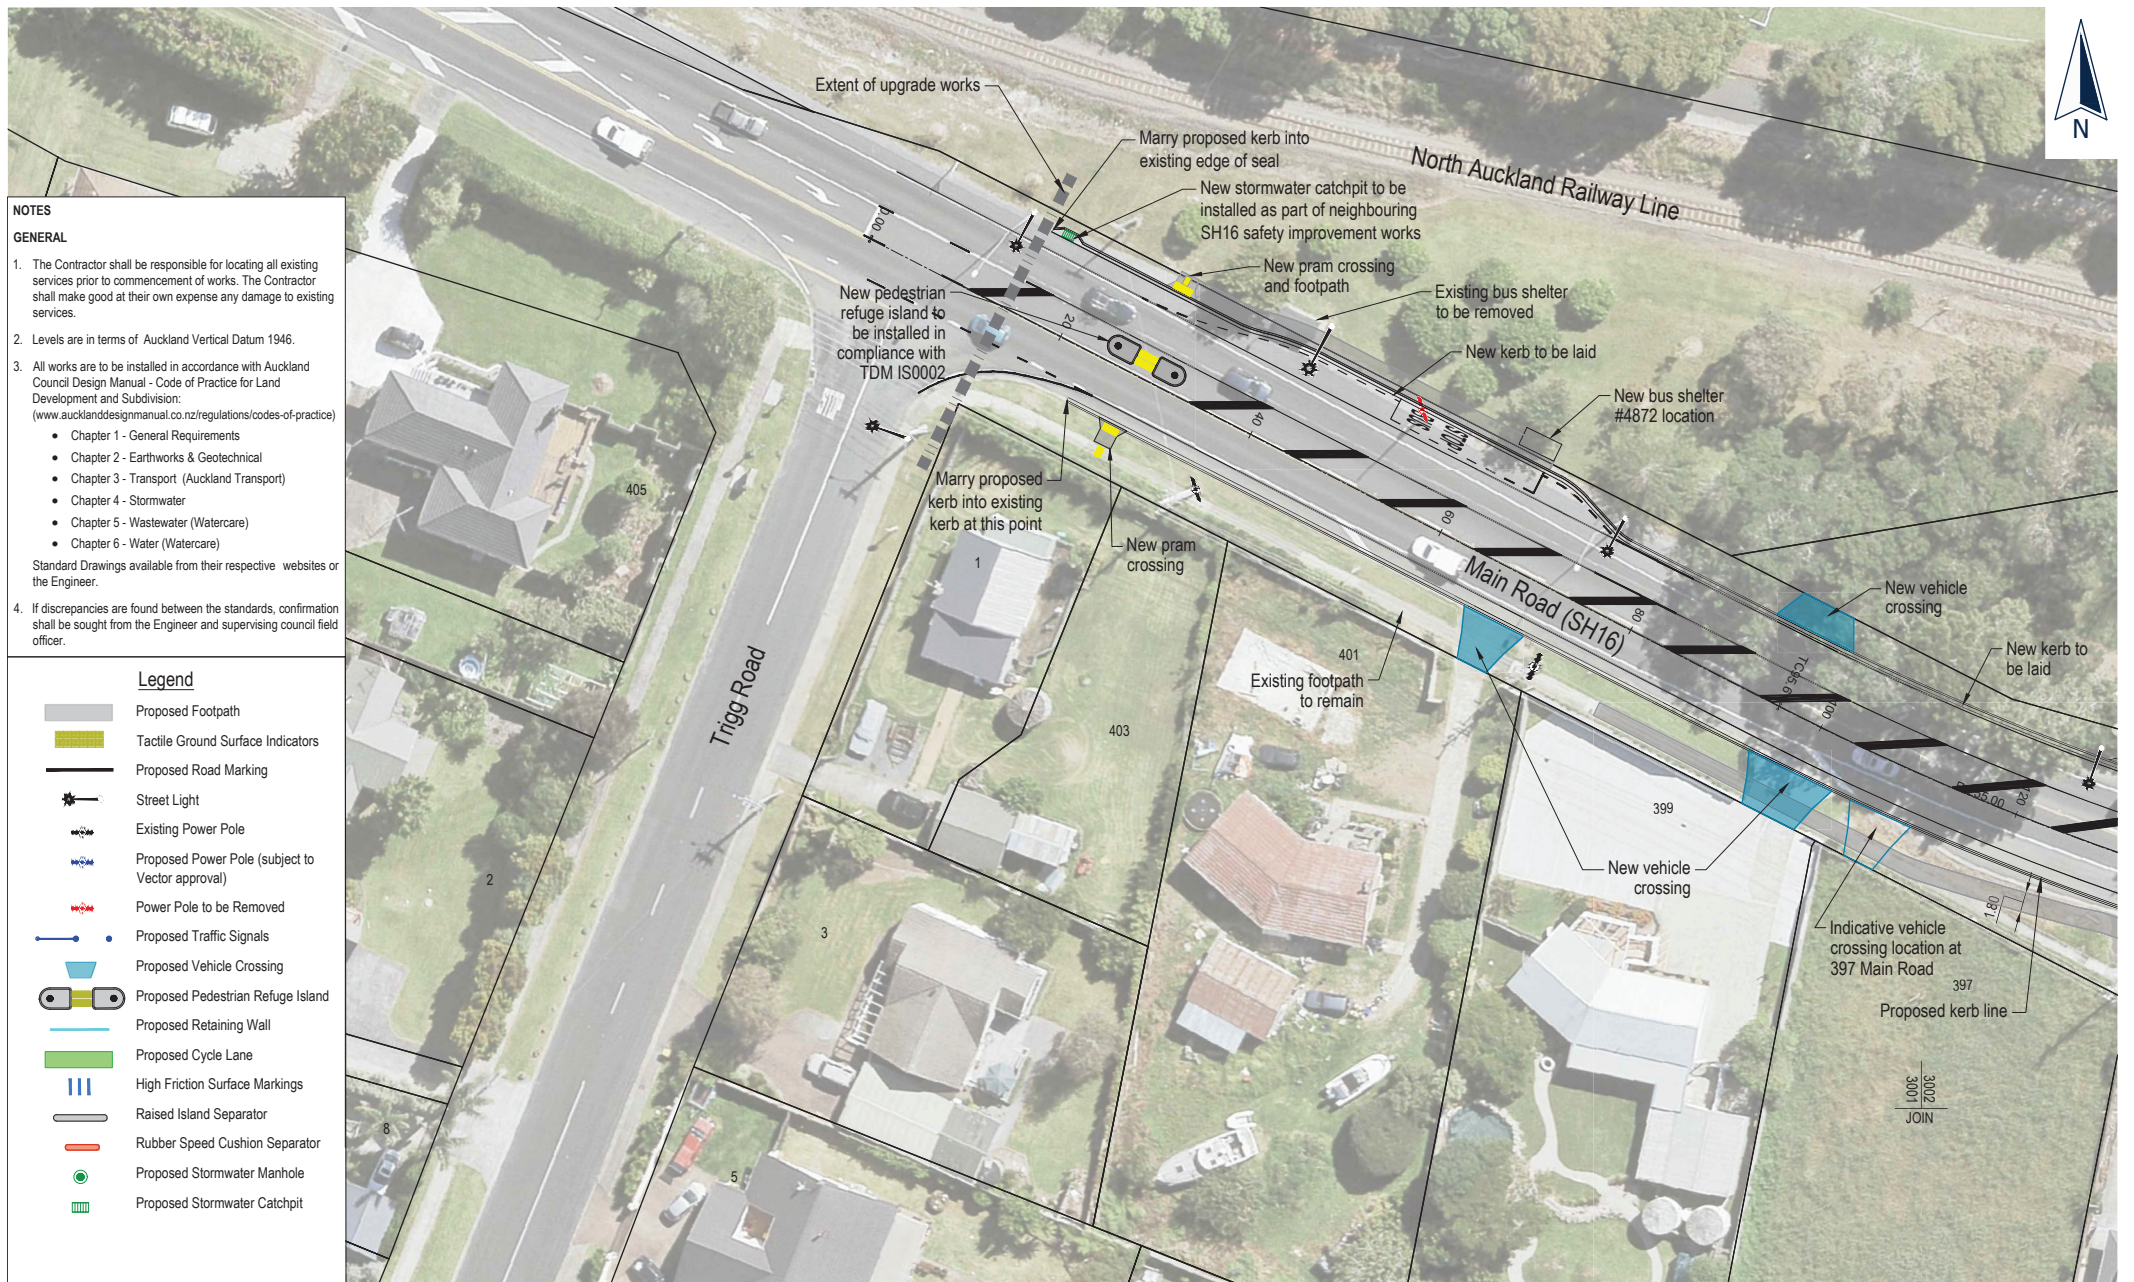


No.	REVISION (DESCRIPTIONS)	NAME	DATE
E	Bus box added and bus road marking.	KM	09/02/2021
F	Issued for Discussion	KM	25/03/2021
G	RSA Amendments. Issued for Discussion	KM	16/04/2021
H	Issued for Discussion	KM	23/04/2021
I	Issued for Resource Consent	KM	24/06/2021

FOR RESOURCE CONSENT

SURVEYED	NAME	DATE
DESIGNED	KM	04/11/2020
DRAWN	TE	04/11/2020
DATE	ORIGINAL SCALE	ORIGINAL SIZE
04/11/2020	1:500	A3

DRAWING NO.	REVISION
43786-DR-C-3001	I

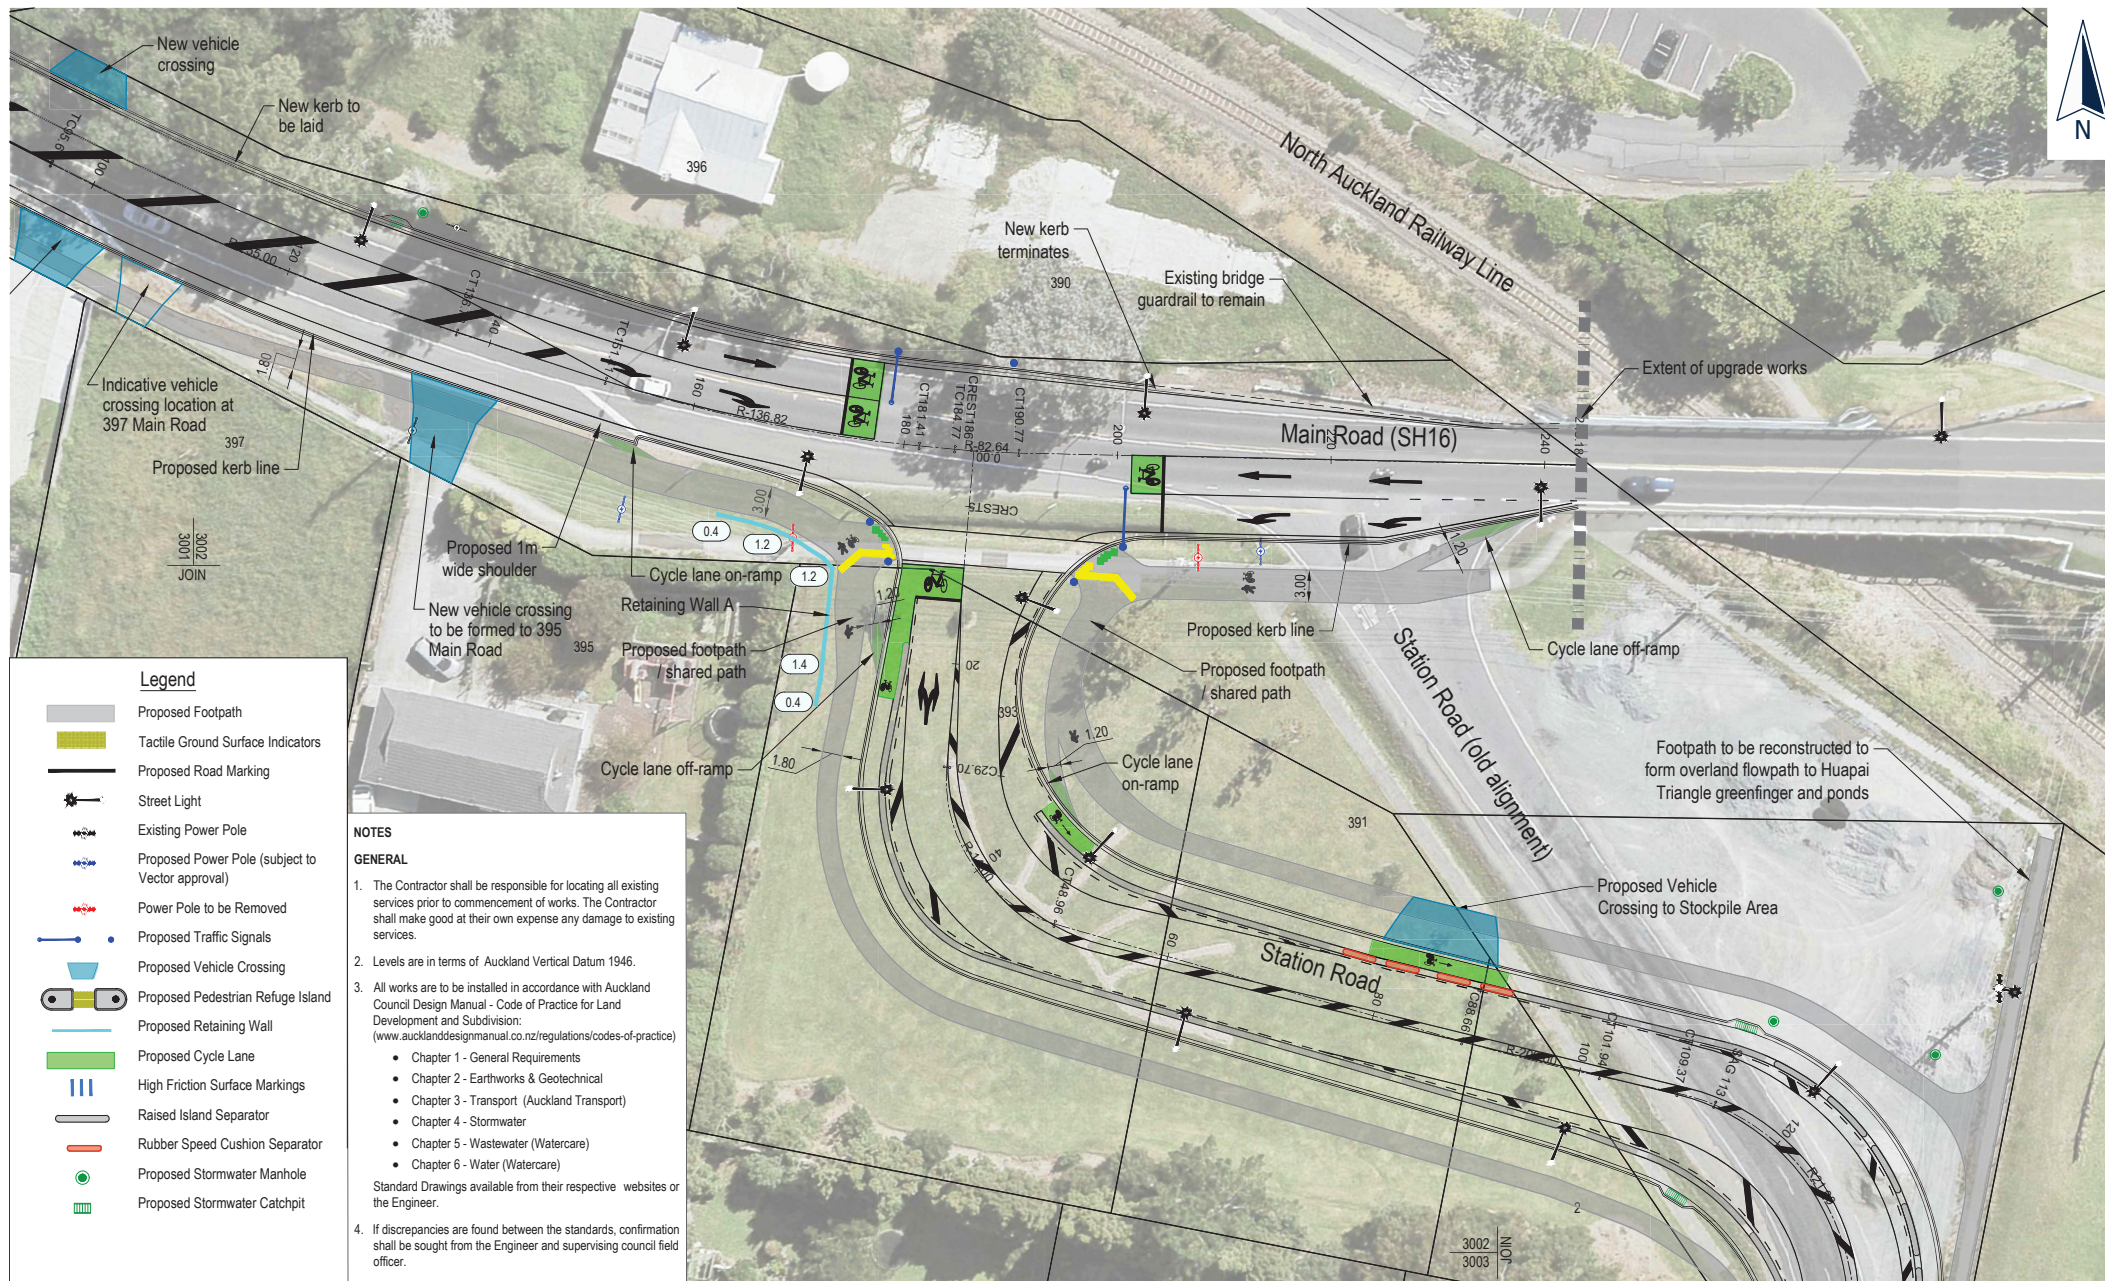

No.	REVISION (DESCRIPTIONS)	NAME	DATE
F	Reingardens added and design amended	KM	09/02/2021
G	Issued for Discussion	KM	25/03/2021
H	Issued for Discussion	KM	16/04/2021
I	RSA Amendments. Issued for Discussion	KM	23/06/2021
J	Issued for Resource Consent	KM	24/06/2021

FOR RESOURCE CONSENT

SURVEYED	NAME	DATE
DESIGNED	KM	04/11/2020
DRAWN	TE	04/11/2020
DATE	ORIGINAL SCALE	ORIGINAL SIZE
04/11/2020	1:500	A3

DRAWING NO.

43786-DR-C-3002

REVISION

J

Legend

- Proposed Footpath
- Tactile Ground Surface Indicators
- Proposed Road Marking
- Street Light
- Existing Power Pole
- Proposed Power Pole (subject to Vector approval)
- Power Pole to be Removed
- Proposed Traffic Signals
- Proposed Vehicle Crossing
- Proposed Pedestrian Refuge Island
- Proposed Retaining Wall
- Proposed Cycle Lane
- High Friction Surface Markings
- Raised Island Separator
- Rubber Speed Cushion Separator
- Proposed Stormwater Manhole
- Proposed Stormwater Catchpit

NOTES

GENERAL

1. The Contractor shall be responsible for locating all existing services prior to commencement of works. The Contractor shall make good at their own expense any damage to existing services.


2. Levels are in terms of Auckland Vertical Datum 1946.

3. All works are to be installed in accordance with Auckland Council Design Manual - Code of Practice for Land Development and Subdivision:
(www.aucklandcouncil.govt.nz/regulations/codes-of-practice)

- Chapter 1 - General Requirements
- Chapter 2 - Earthworks & Geotechnical
- Chapter 3 - Transport (Auckland Transport)
- Chapter 4 - Stormwater
- Chapter 5 - Wastewater (Watercare)
- Chapter 6 - Water (Watercare)

Standard Drawings available from their respective websites or the Engineer.

4. If discrepancies are found between the standards, confirmation shall be sought from the Engineer and supervising council field officer.

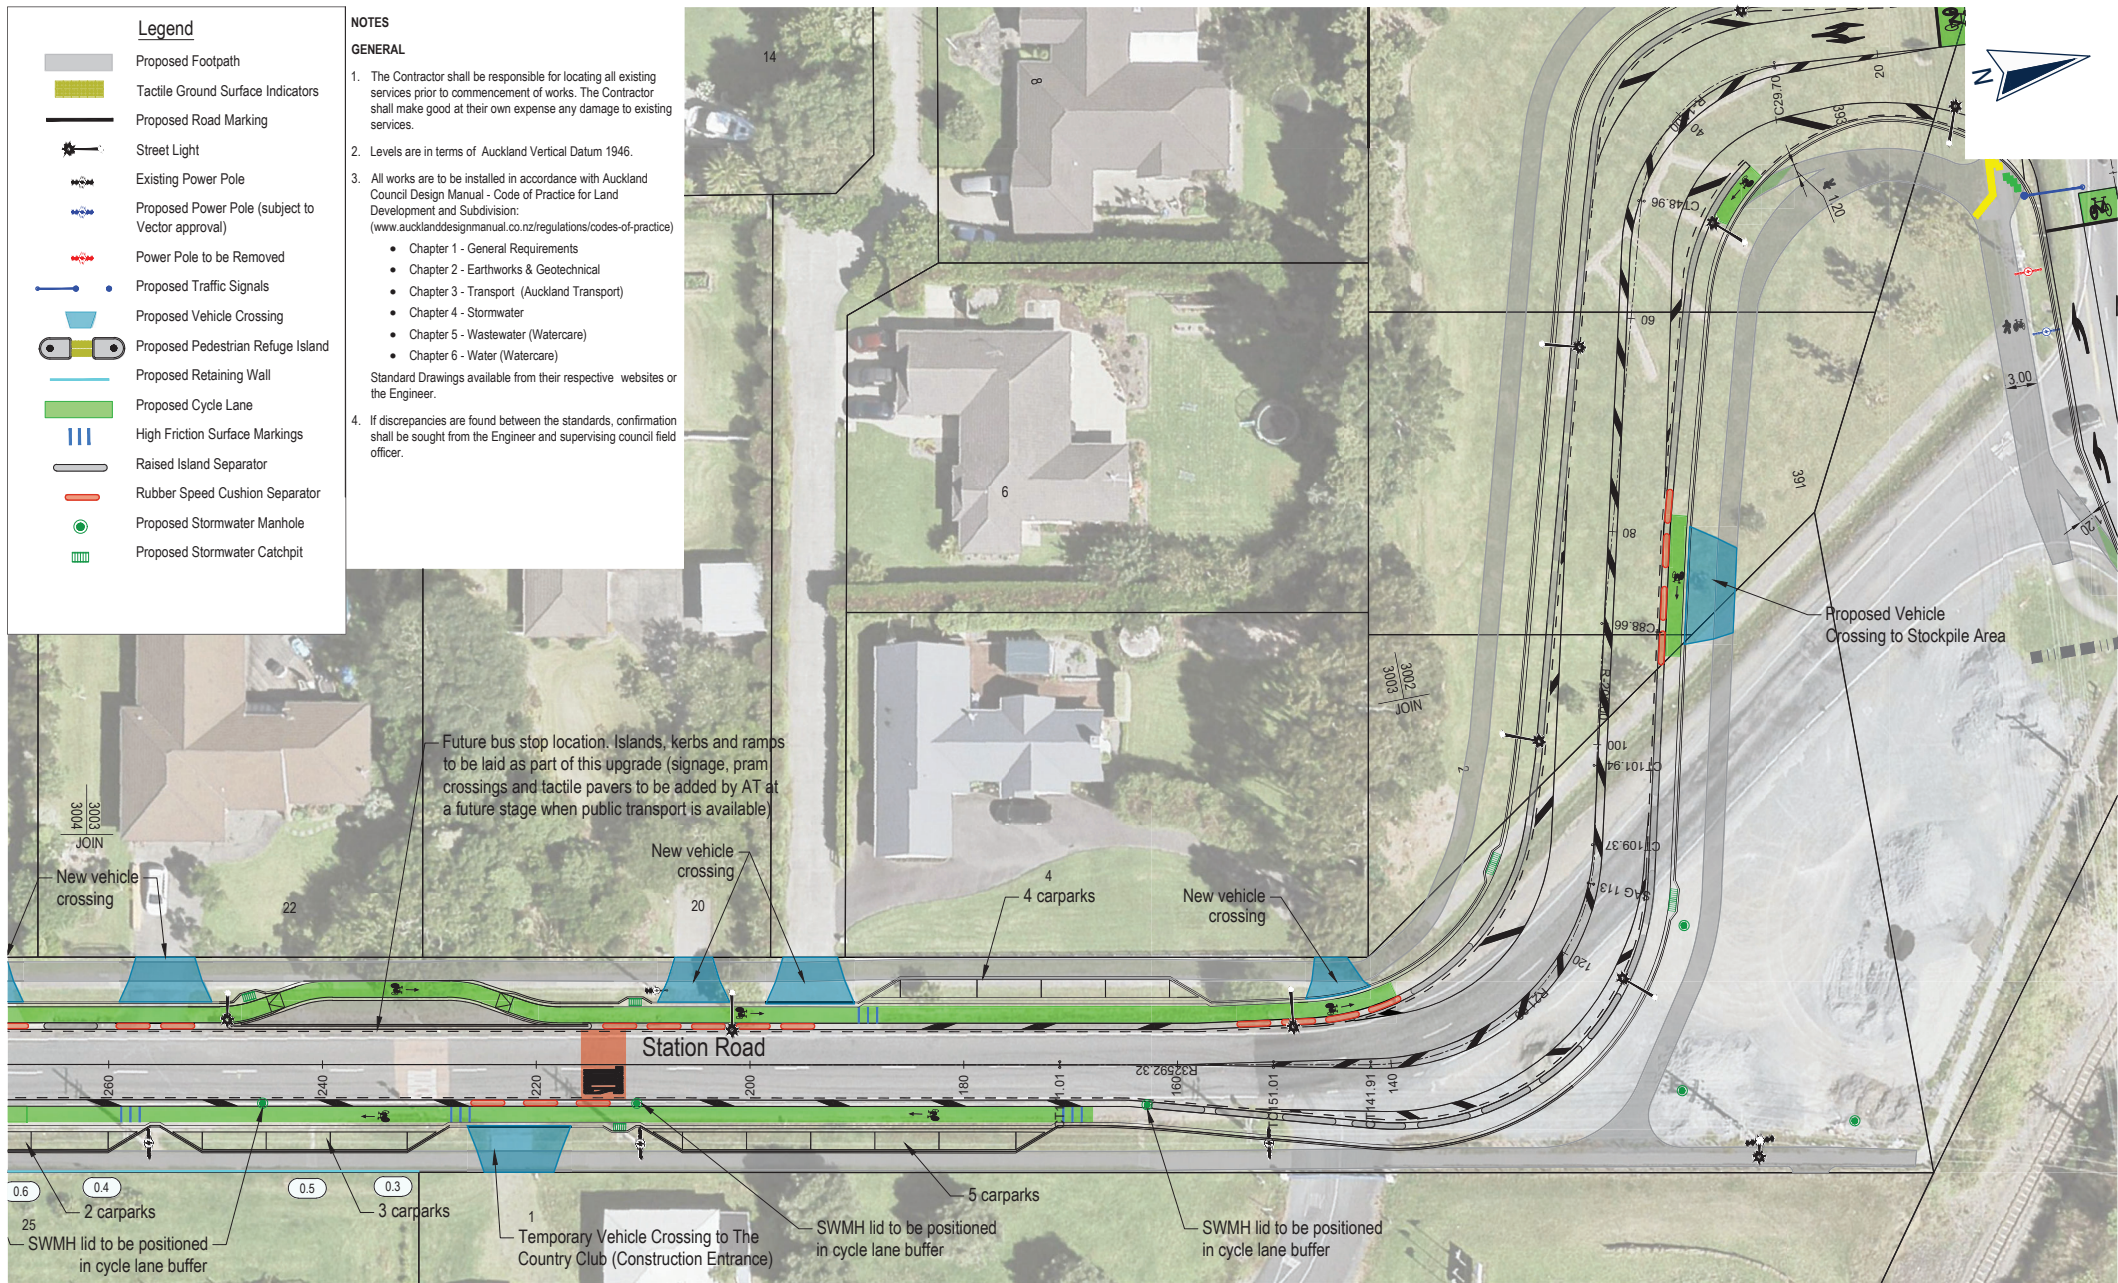

Cato Bolam
creating great places

PLANNERS | SURVEYORS | ENGINEERS
ARCHITECTS | ENVIRONMENTAL

Auckland Transport
An Auckland Council Organisation

This drawing and design remains the property of, and may not be reproduced or amended without the written permission of Cato Bolam Consultants Ltd. No liability shall be accepted for unauthorised use of this drawing and design.


Auckland Transport
Station Rd & State Highway 16
Intersection, Huapai

Roading Layout
Sheet 4 of 5

No.	REVISION (DESCRIPTIONS)	NAME	DATE
6	Reingardens added and design amended	KM	09/02/2021
H	Issued for Discussion	KM	25/03/2021
I	RSA Amendments, Issued for Discussion	KM	16/04/2021
J	Issued for Discussion	KM	23/06/2021
K	Issued for Resource Consent	KM	24/06/2021

FOR RESOURCE CONSENT

SURVEYED	NAME	DATE
DESIGNED	KM	04/11/2020
DRAWN	TE	04/11/2020
DATE	ORIGINAL SCALE	ORIGINAL SIZE
02/12/2020	1:500	A3
DRAWING NO.	43786-DR-C-3003	REVISION
		K

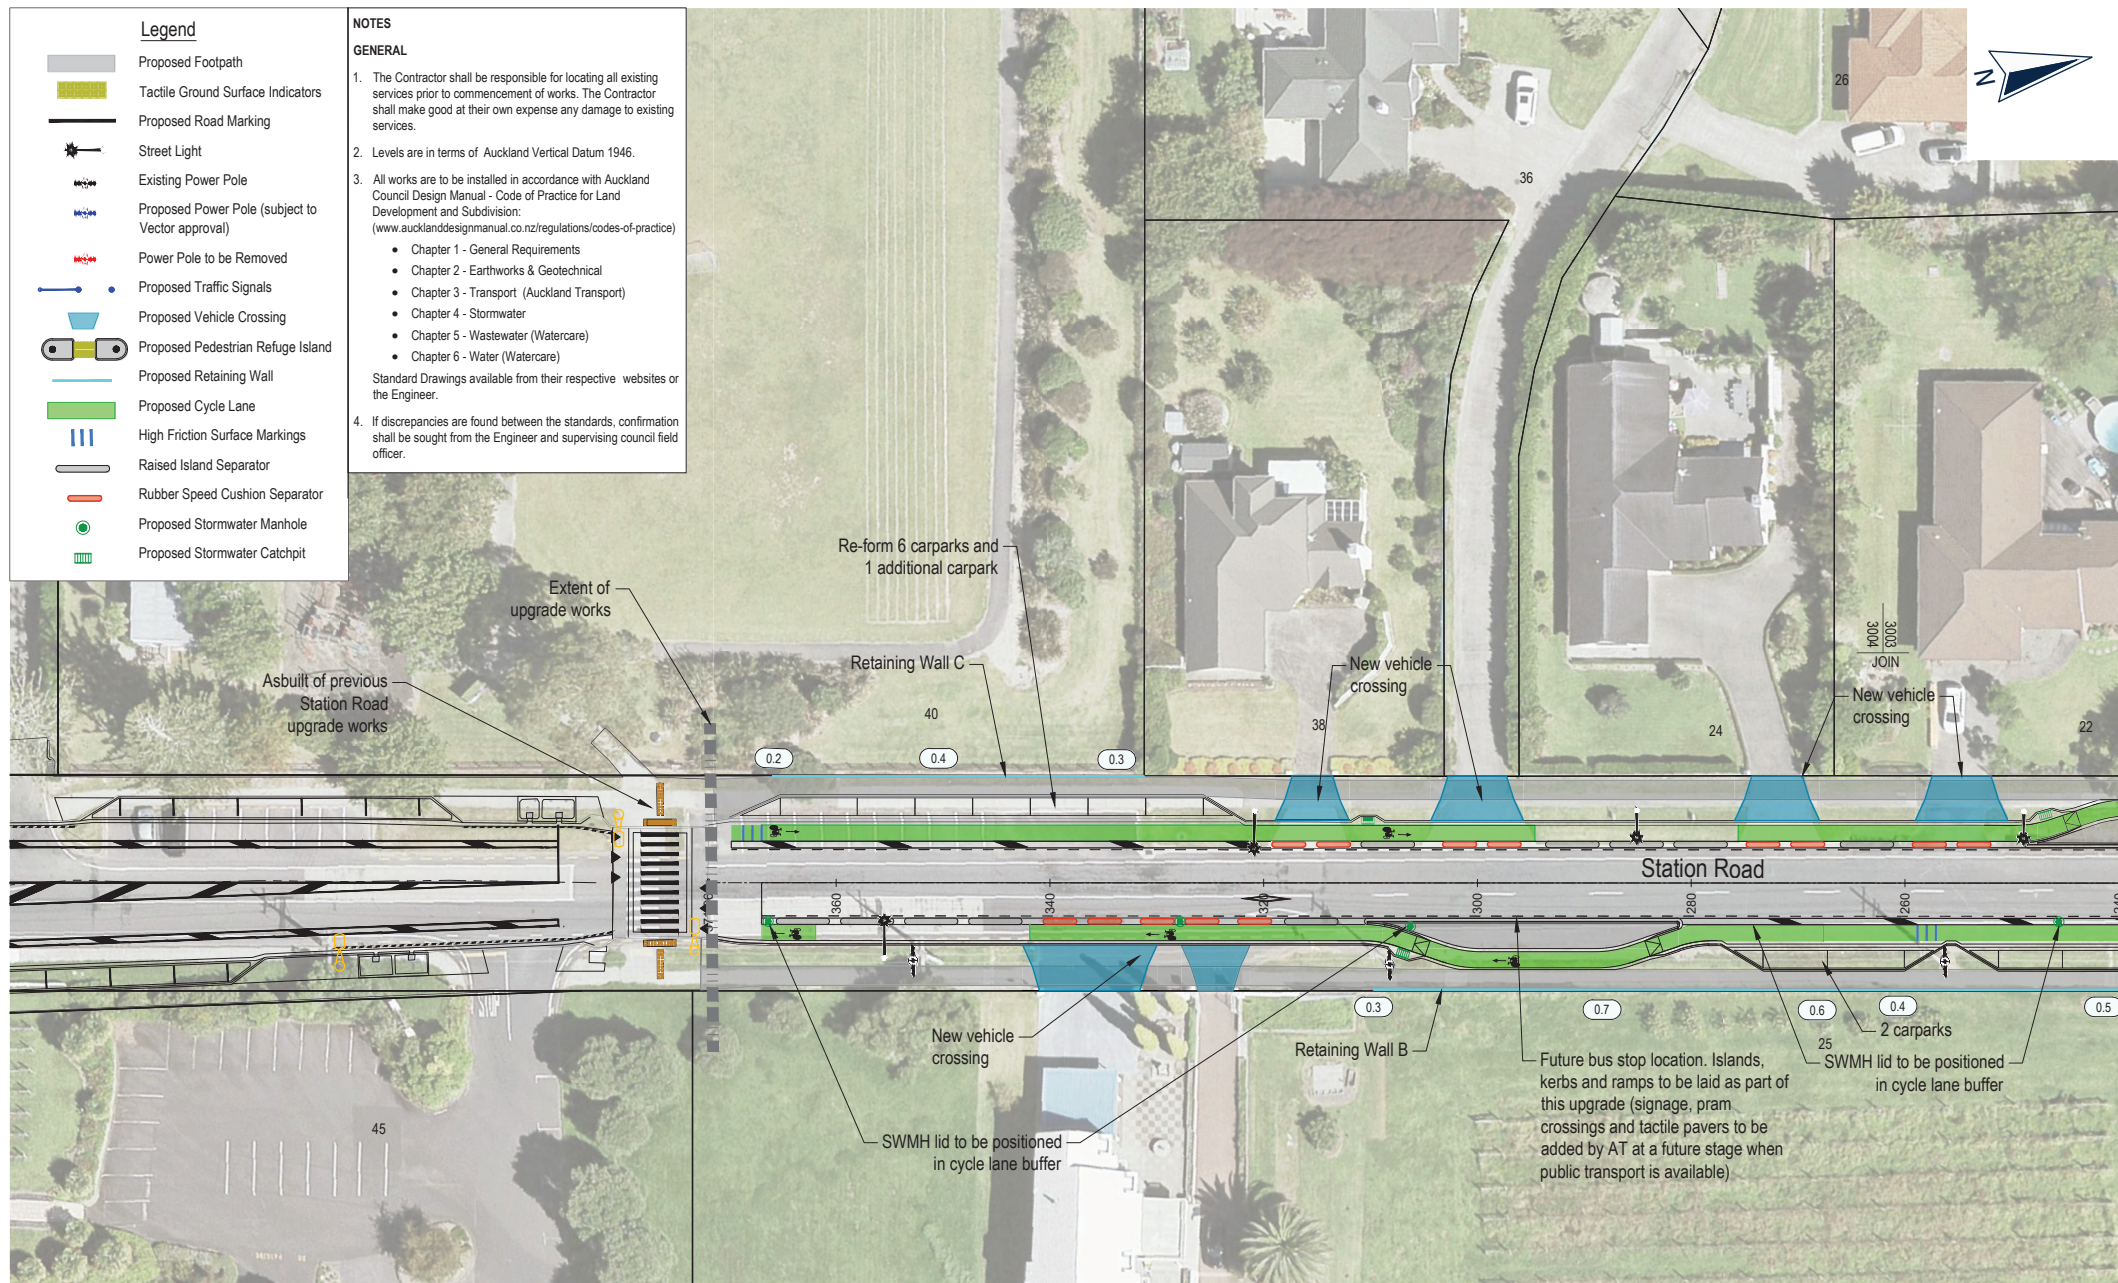

No.	REVISION (DESCRIPTIONS)	NAME	DATE
E	Bus stop moved, rain gardens added	KM	09/02/2021
F	Issued for Discussion	KM	25/03/2021
G	RSA Amendments, Issued for Discussion	KM	16/04/2021
H	Issued for Discussion	KM	23/04/2021
I	Issued for Resource Consent	KM	24/06/2021

FOR RESOURCE CONSENT

SURVEYED	NAME	DATE
DESIGNED	KM	04/11/2020
DRAWN	TE	04/11/2020
DATE	ORIGINAL SCALE	ORIGINAL SIZE
02/12/2020	1:500	A3
DRAWING NO.	REVISION	
43786-DR-C-3004	I	