
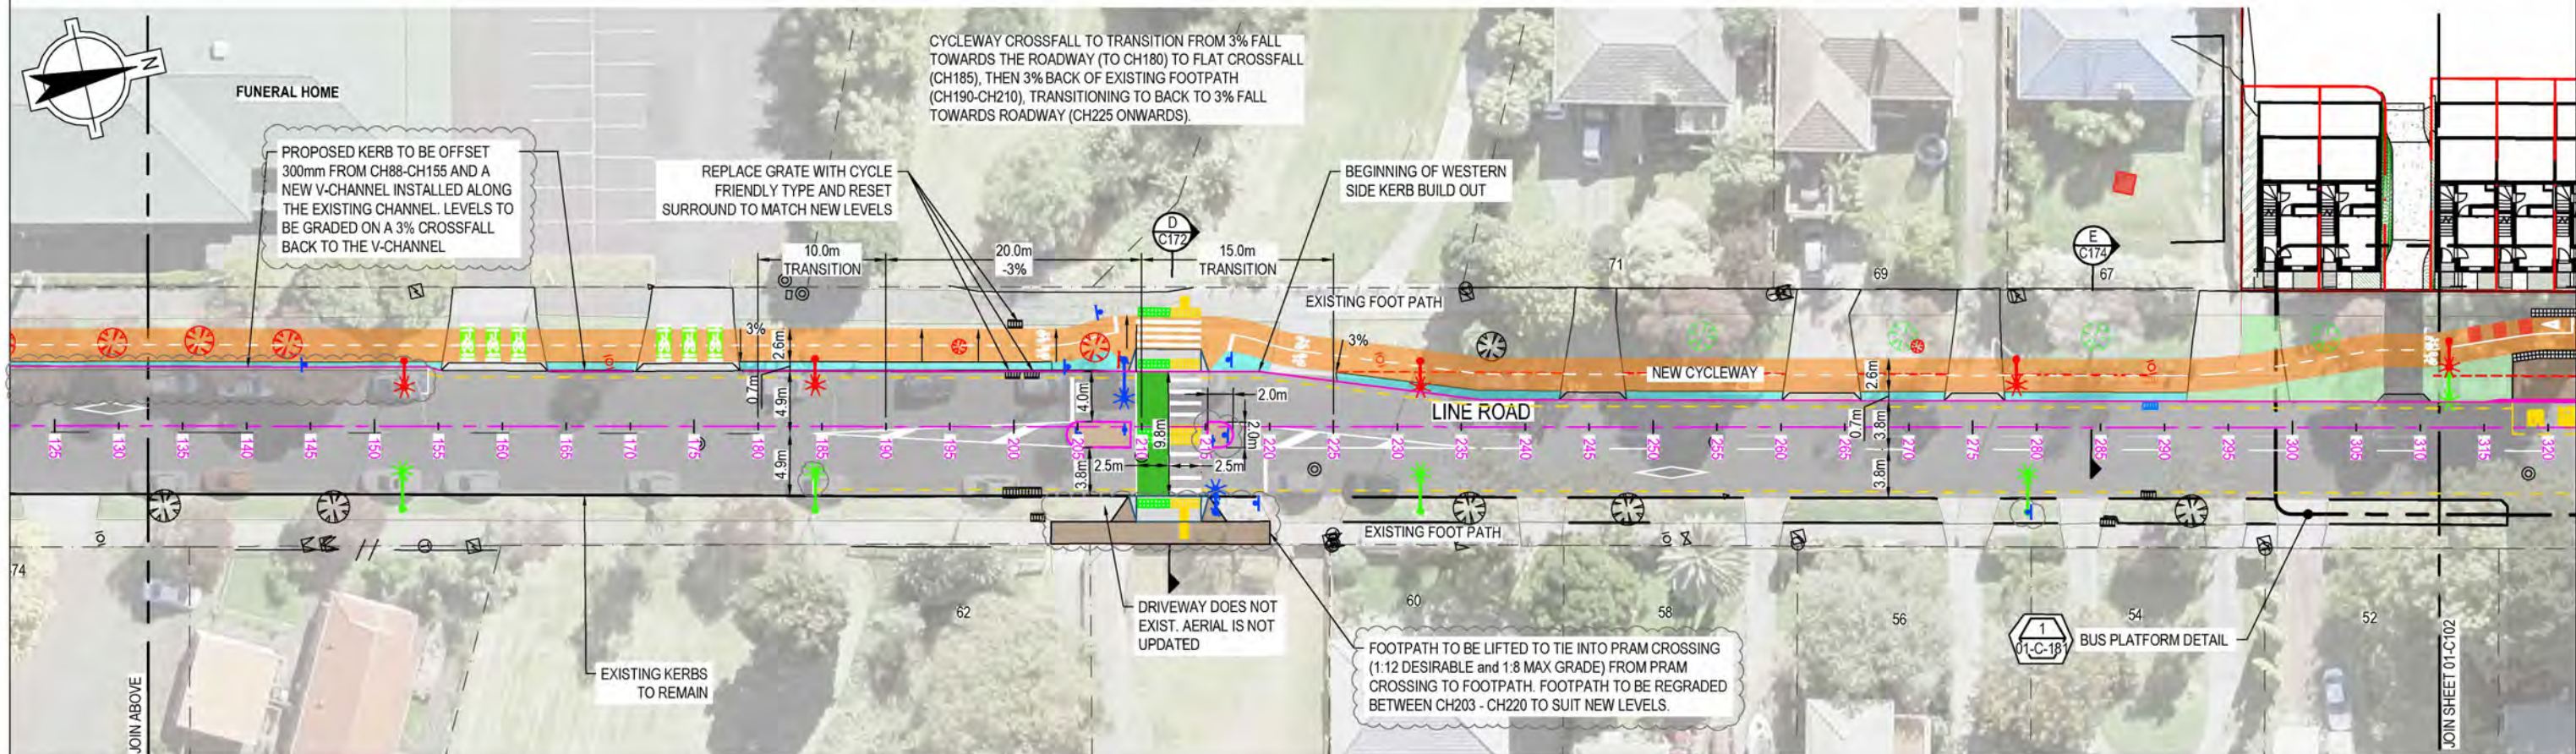


LEGEND

EXISTING KERBLINE TO BE REMOVED	EXISTING TRAFFIC LIGHT
NEW KERB AND CHANNEL	NEW TRAFFIC LIGHT
NEW WHITE ROAD MARKING	NEW BLACK AND WHITE PEDESTRIAN POLE WITH BELISHA BEACON
NEW YELLOW ROAD MARKING	EXISTING BUS SHELTER
NEW YELLOW ROAD MARKING	NEW BUS SHELTER
NEW PRAM CROSSING / CYCLE RAMP	EXISTING TREE
NEW WARNING TACTILE PAVERS	NEW/ REPLACEMENT TREE OUTSIDE OF CYCLEWAY
NEW DIRECTIONAL TACTILE PAVERS	EXISTING TREE FOR REMOVAL
NEW CYCLE TACTILE PAVERS	EXISTING CATCHPIT
NEW RAISED CROSSING / SPEED TABLE	NEW CATCHPIT
NEW CONCRETE DRIVEWAY RECONSTRUCTION	EXISTING CATCHPIT TO BE REMOVED
EXISTING TRAFFIC ISLAND	EXISTING MANHOLE
NEW CONCRETE CYCLE PATH (150mm) WITH 8kg/m ² BLACK OXIDE	EXISTING MANHOLE TO BE REMOVED
NEW CONCRETE CYCLE PATH (100mm) WITH 8kg/m ² BLACK OXIDE	EXISTING SERVICE COVERS TO BE RESET TO MATCH NEW LEVELS
NEW CONCRETE FOOT PATH WITH 4kg/m ² BLACK OXIDE	EXISTING STREET LIGHT
NEW CONCRETE SHARED PATH	EXISTING STREET LIGHT TO BE RELOCATED
NEW CYCLE PATH 'GREEN' SURFACE	EXISTING STREET LIGHT TO BE REMOVED
NEW EXPOSED AGGREGATE BUFFER	PROPERTY BOUNDARY
NEW GRASS BERM / LANDSCAPING	NEW V CHANNEL
NEW TRAFFIC ISLAND	



NOTES:

- NEW OFF-ROAD CYCLEWAY TO BE 20MPa CONCRETE AS PER AT TDM DETAIL FP0001
- DRIVEWAYS TO BE AS PER VX0103 WITH BROOM FINISH WHERE CYCLEWAY CROSSES DRIVEWAY, UNLESS STATED OTHERWISE.

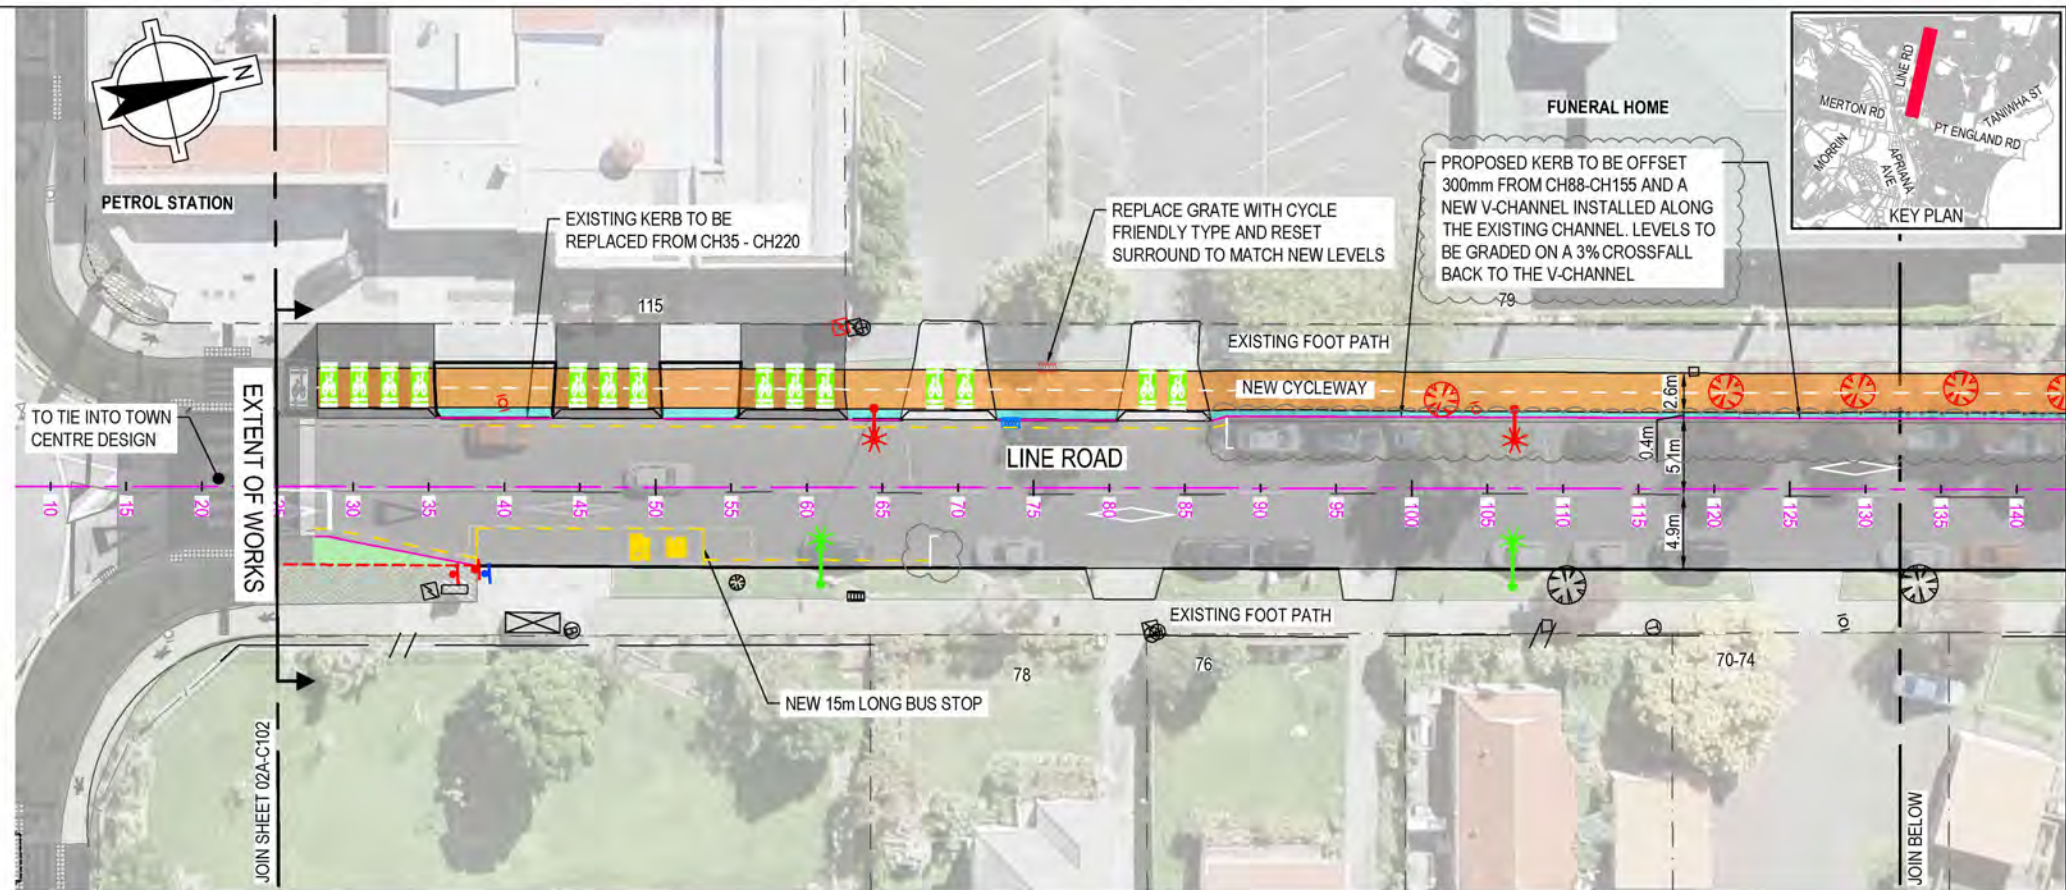


FOR CONSTRUCTION

--	--	

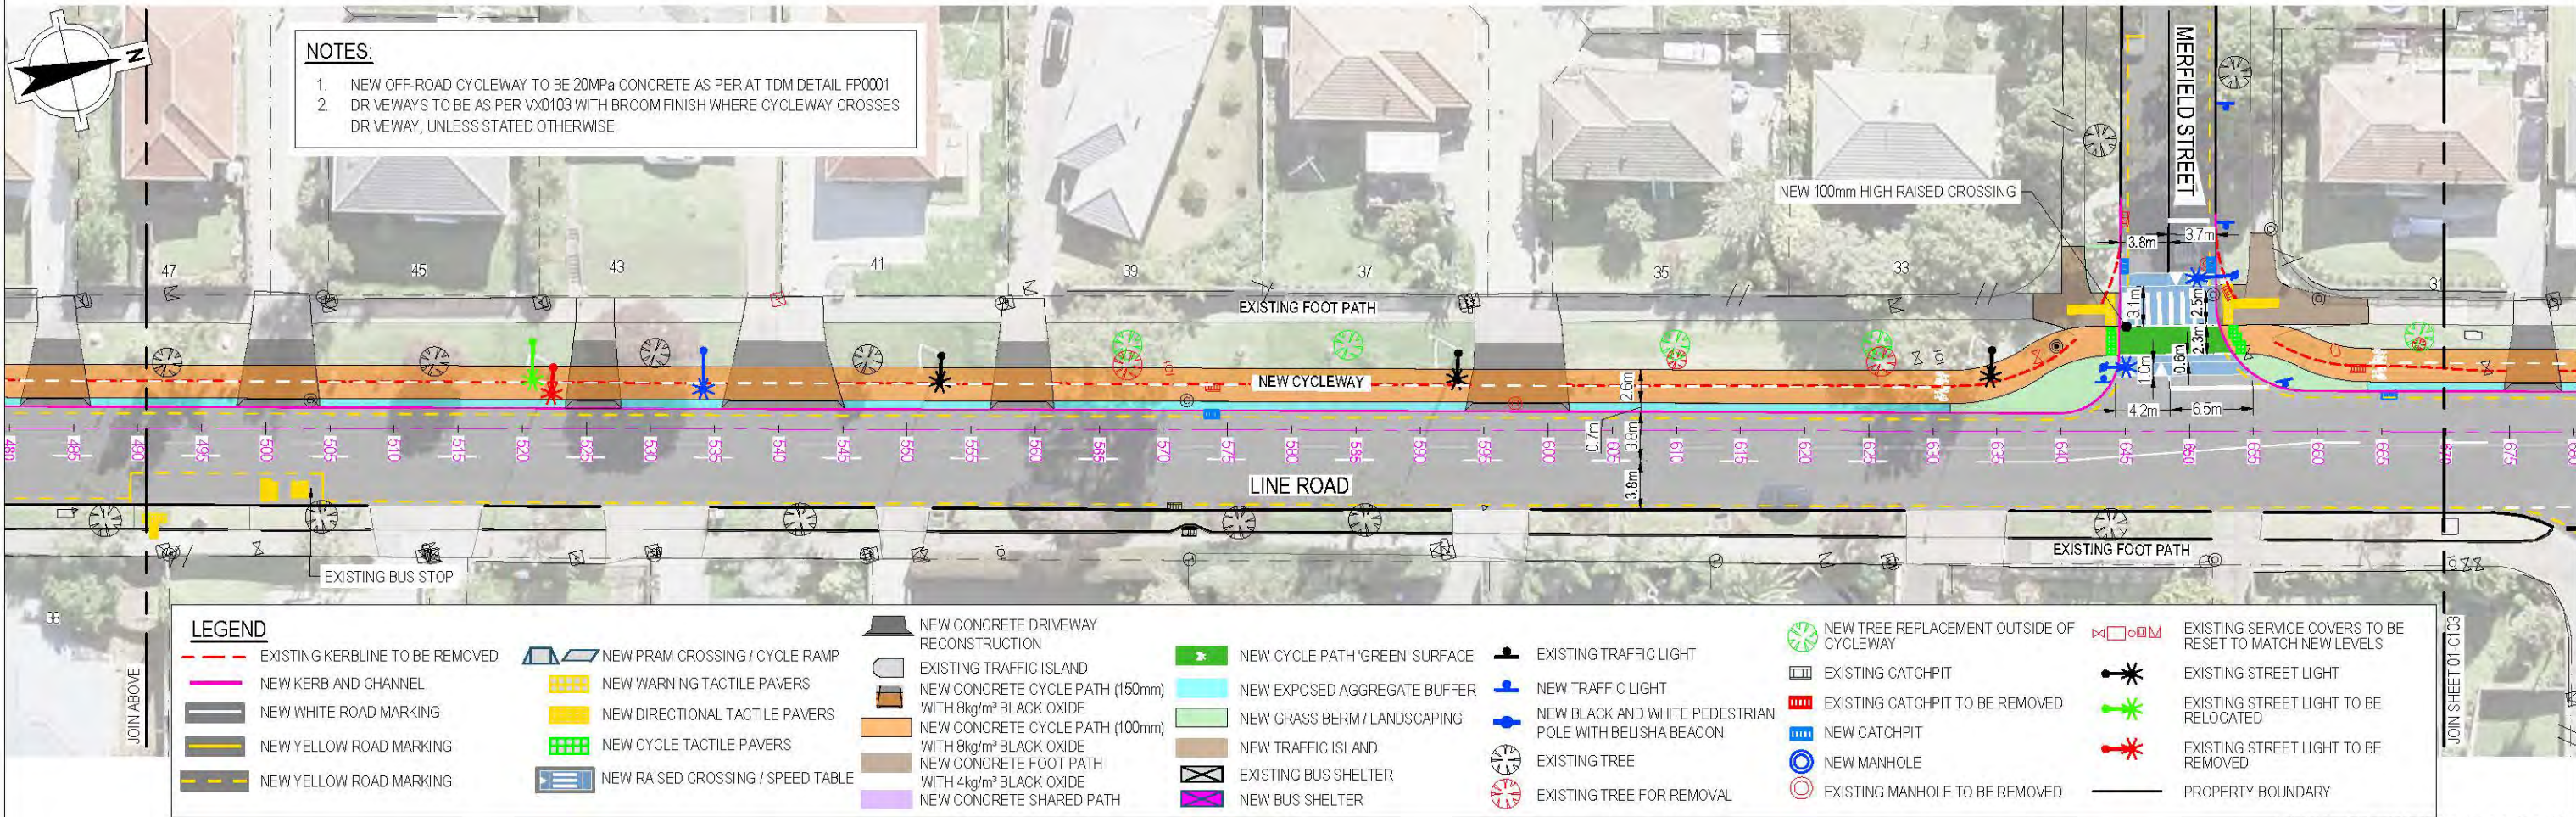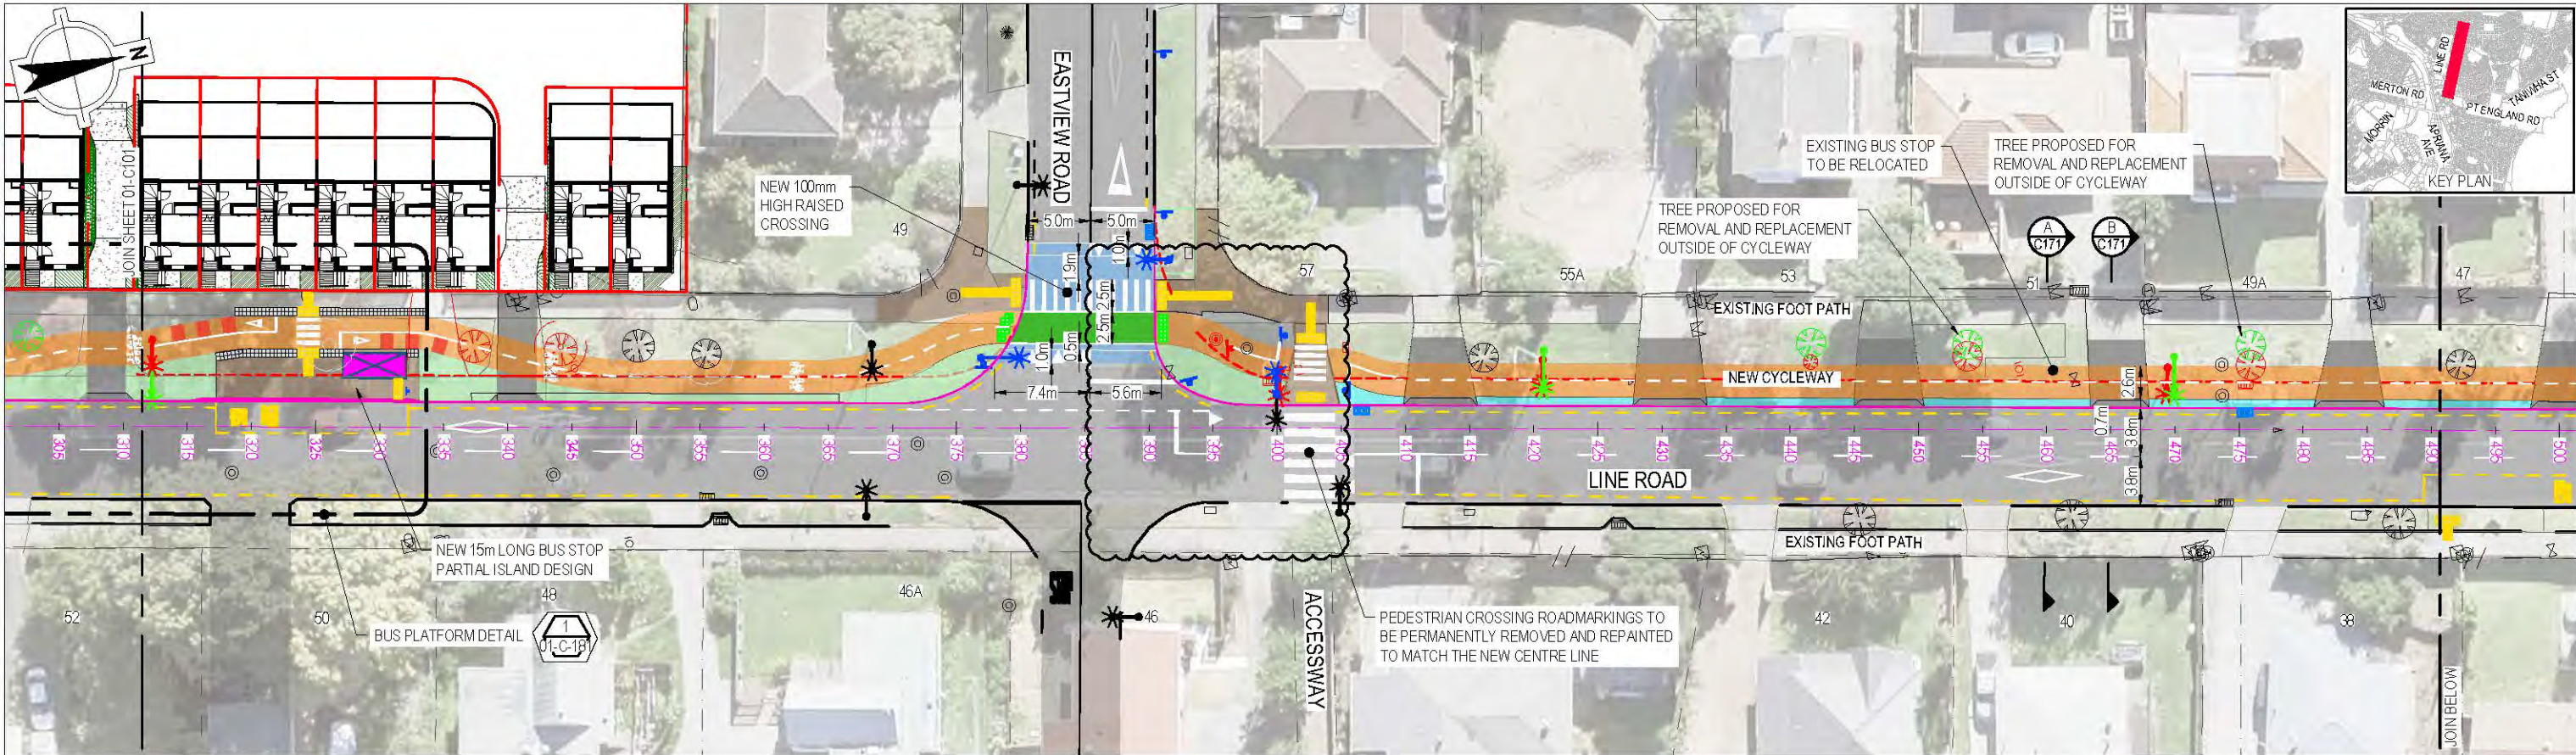

No	Revision	Note: * Indicates signatures on original issue of drawing or last revision of drawing	Drawn	Job Manager	Project Director	Date
2	UPDATED ROAD MARKINGS		KL	RWJ	TL	08.03.24
1	DESIGN AMENDMENT		KL	RWJ	TL	04.12.23
0	ISSUED FOR CONSTRUCTION		KL	RWJ	TL	30.10.23


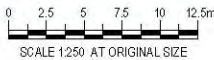


DO NOT SCALE

GHD Limited
Conditions of Use.
This document may only be used by GHD's client (and any other person who GHD has agreed can use this document) for the purpose for which it was prepared and must not be used by any other person or for any other purpose.

Drawn	K. LIU	Designer	R. BAILEY
Drafting Check	R. BAILEY	Design Check	R. JOHNSTON
Approved (Project Director)	T. LAM	Date	
Scale	AS SHOWN	This Drawing must not be used for Construction unless signed as Approved	

Client	AUCKLAND TRANSPORT
Project	LINKS TO GLEN INNES CYCLEWAY
Title	ROUTE 01 - LINE ROAD CYCLE FACILITY GENERAL LAYOUT - SHEET 2 OF 3
Original Size	A1
Drawing No:	12521384-01-C102
Rev:	2

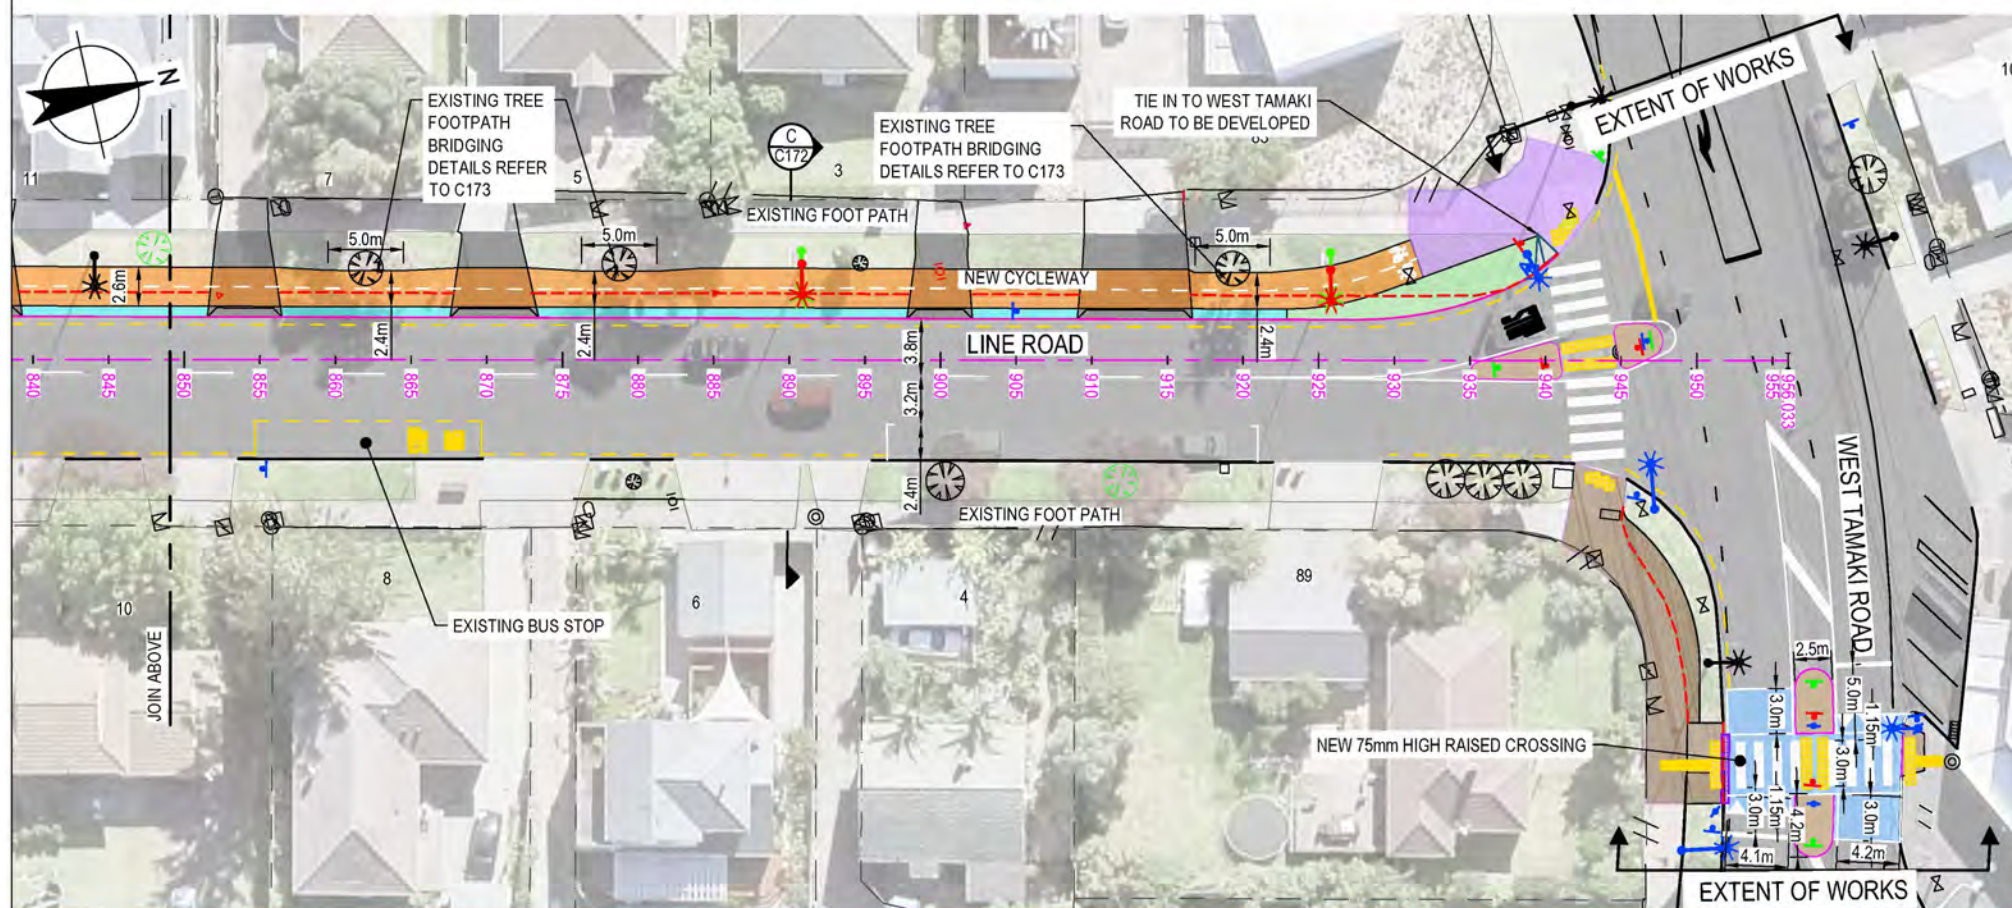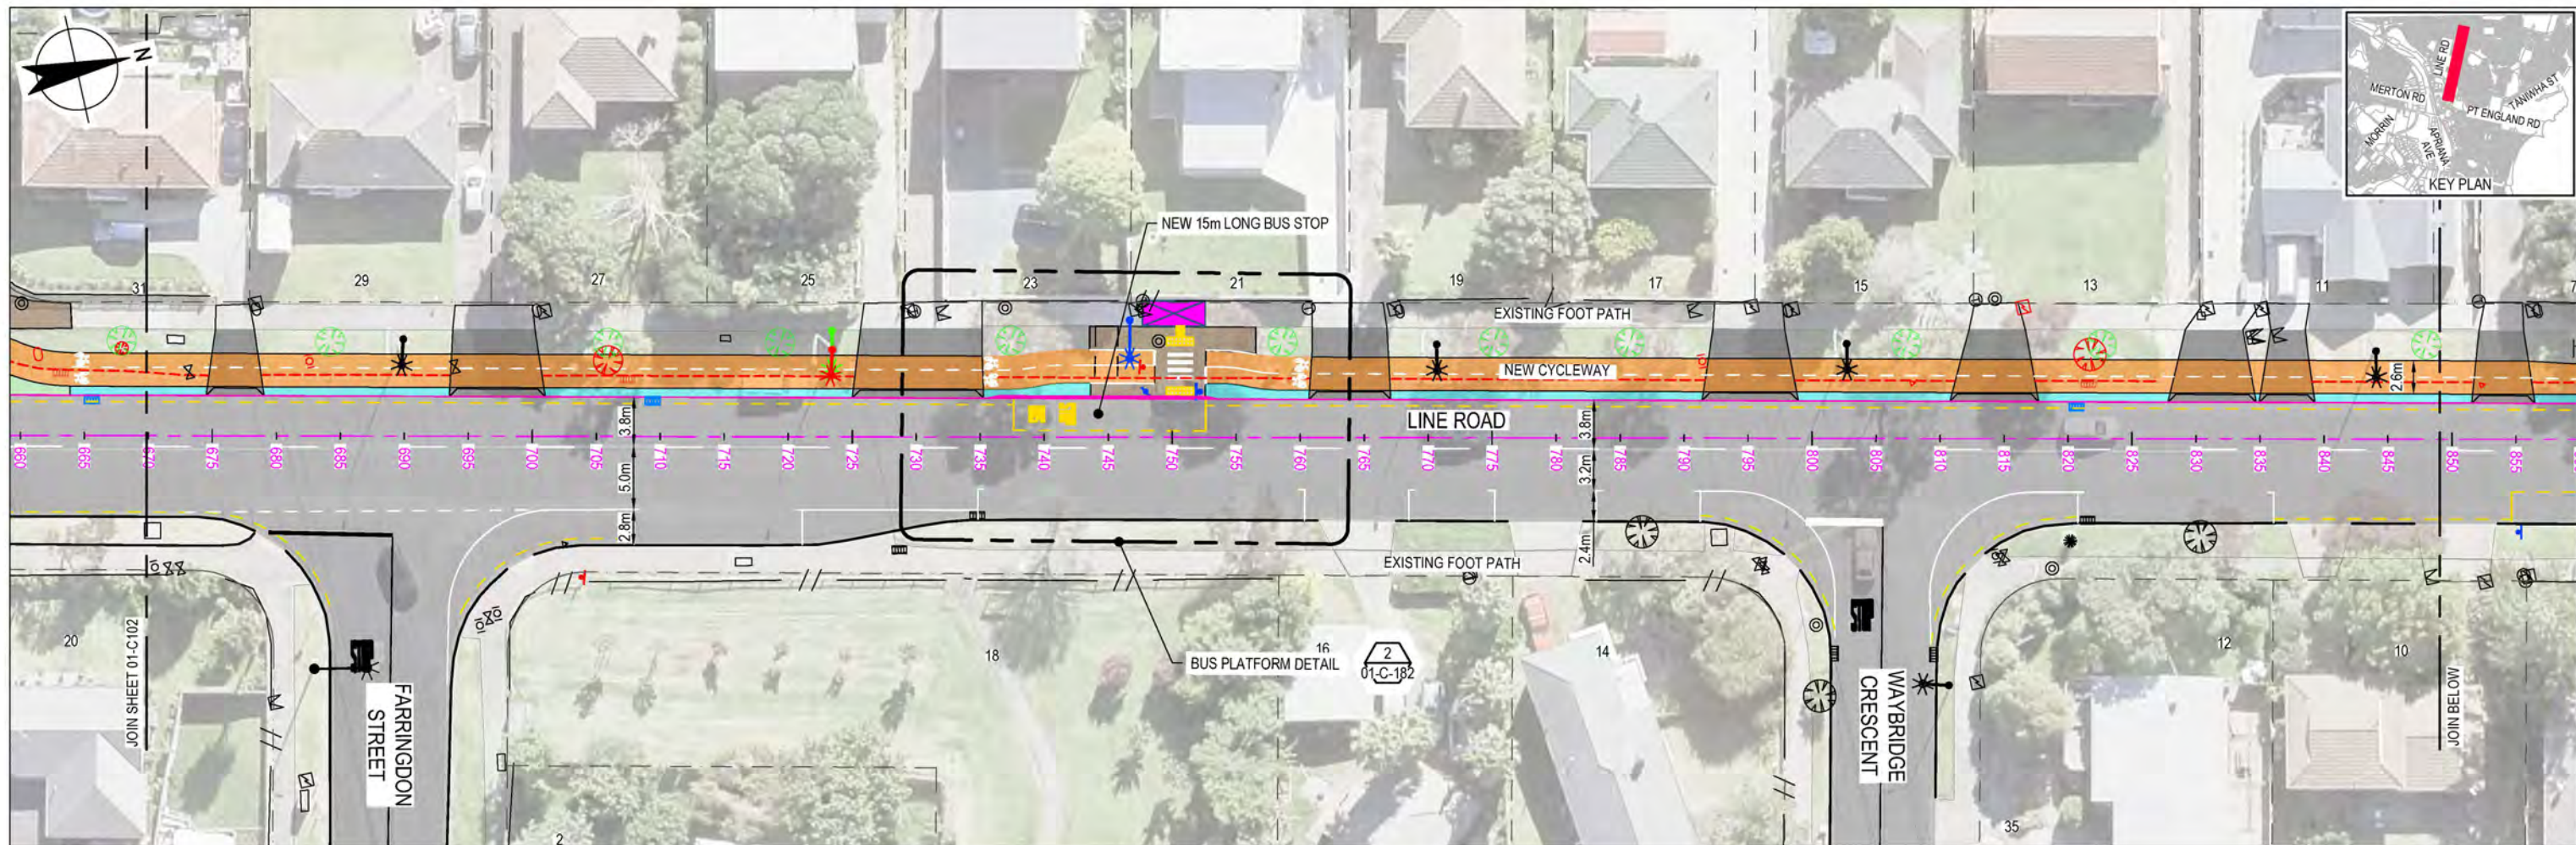

LEGEND

- | | |
|---|---|
| EXISTING KERBLINE TO BE REMOVED | EXISTING TRAFFIC LIGHT |
| NEW KERB AND CHANNEL | NEW TRAFFIC LIGHT |
| NEW WHITE ROAD MARKING | NEW BLACK AND WHITE PEDESTRIAN POLE WITH BELISHA BEACON |
| NEW YELLOW ROAD MARKING | EXISTING BUS SHELTER |
| NEW YELLOW ROAD MARKING | NEW BUS SHELTER |
| NEW PRAM CROSSING / CYCLE RAMP | EXISTING TREE |
| NEW WARNING TACTILE PAVERS | NEW / REPLACEMENT TREE OUTSIDE OF CYCLEWAY |
| NEW DIRECTIONAL TACTILE PAVERS | EXISTING TREE FOR REMOVAL |
| NEW CYCLE TACTILE PAVERS | EXISTING CATCHPIT |
| NEW RAISED CROSSING / SPEED TABLE | NEW CATCHPIT |
| NEW CONCRETE DRIVEWAY RECONSTRUCTION | EXISTING CATCHPIT TO BE REMOVED |
| EXISTING TRAFFIC ISLAND | EXISTING MANHOLE |
| NEW CONCRETE CYCLE PATH (150mm) WITH 8kg/m ² BLACK OXIDE | EXISTING MANHOLE TO BE REMOVED |
| NEW CONCRETE CYCLE PATH (100mm) WITH 8kg/m ² BLACK OXIDE | EXISTING SERVICE COVERS TO BE RESET TO MATCH NEW LEVELS |
| NEW CONCRETE FOOT PATH WITH 4kg/m ² BLACK OXIDE | EXISTING STREET LIGHT |
| NEW CONCRETE SHARED PATH | EXISTING STREET LIGHT TO BE RELOCATED |
| NEW CYCLE PATH 'GREEN' SURFACE | EXISTING STREET LIGHT TO BE REMOVED |
| NEW EXPOSED AGGREGATE BUFFER | PROPERTY BOUNDARY |
| NEW GRASS BERM / LANDSCAPING | |
| NEW TRAFFIC ISLAND | |

NOTES:

- NEW OFF-ROAD CYCLEWAY TO BE 20MPa CONCRETE AS PER AT TDM DETAIL FP0001
- DRIVEWAYS TO BE AS PER VX0103 WITH BROOM FINISH WHERE CYCLEWAY CROSSES DRIVEWAY, UNLESS STATED OTHERWISE.

FOR CONSTRUCTION

--	--	