




BEACHLANDS BUS STOP PACKAGE FOR CONSULTATION JANUARY 2025




ORIGINAL SIZE A1 0 10 20 30 40 50 60 70 80 90 100 150 200mm DO NOT SCALE - IF IN DOUBT, ASK

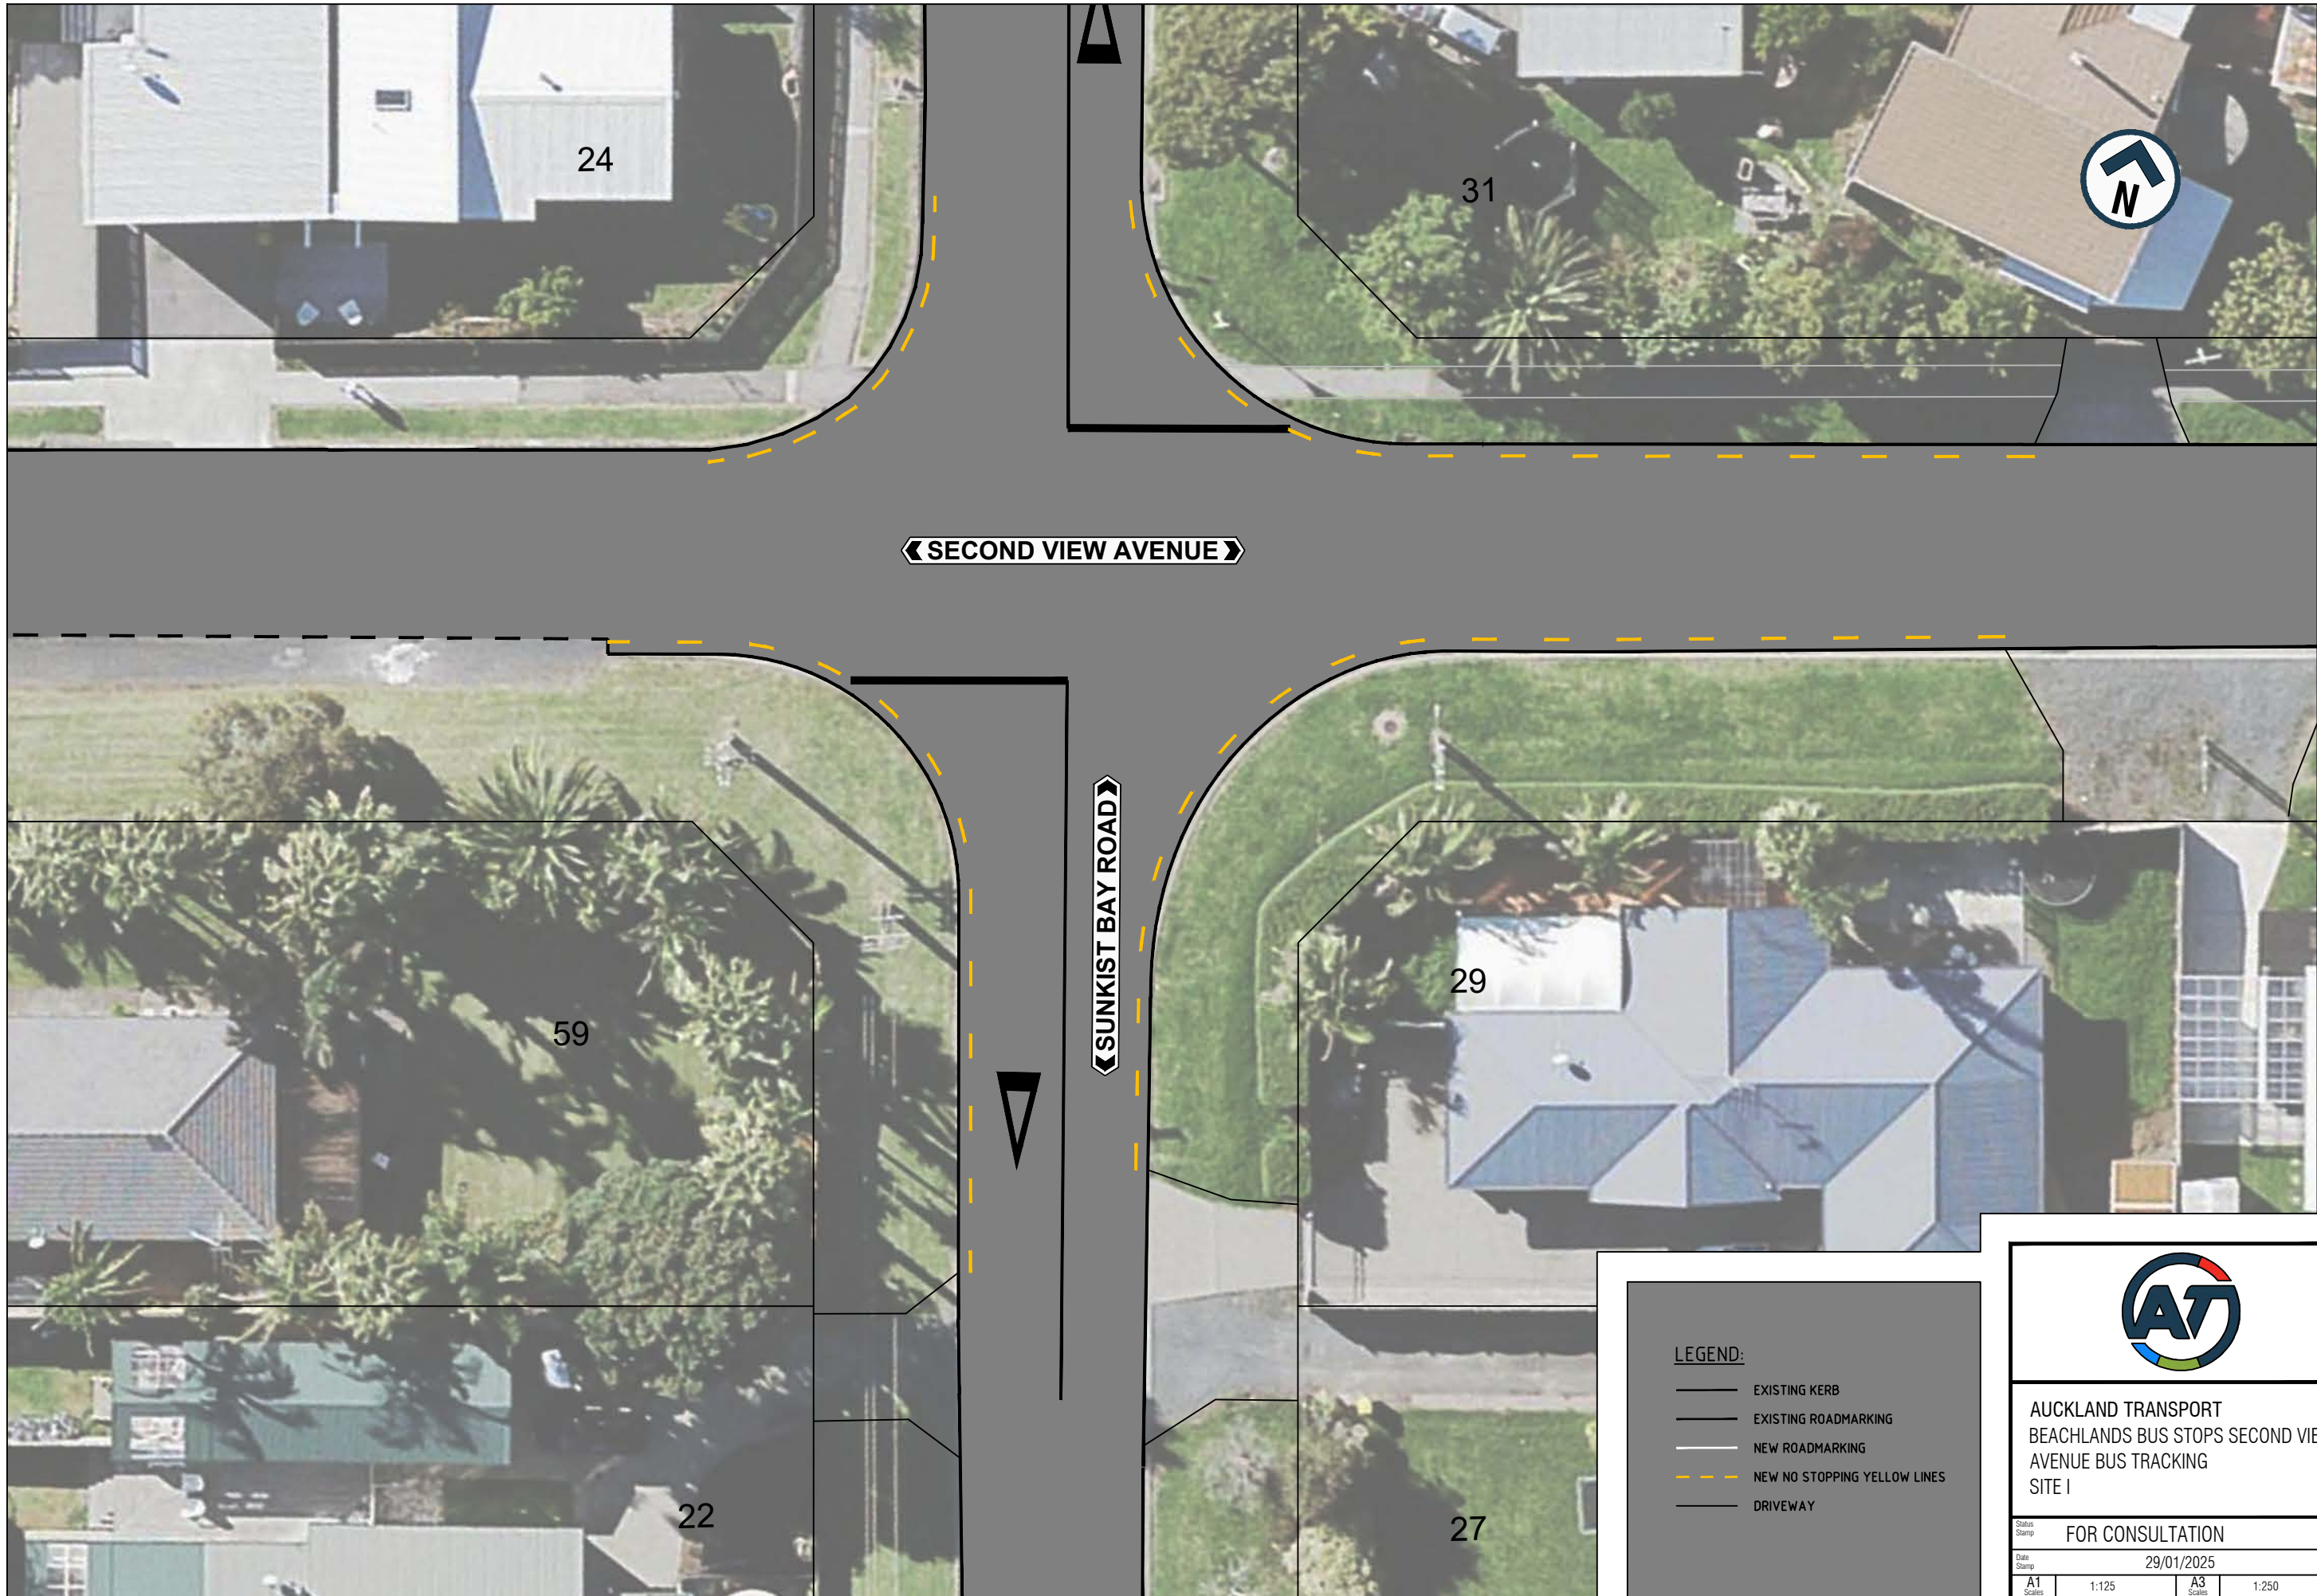

AUCKLAND TRANSPORT
BEACHLANDS BUS STOPS SECOND VIEW
AVENUE BUS TRACKING
SITE I

Status Stamp	FOR CONSULTATION			
Date Stamp	29/01/2025			
A1 Scales	1:125	A3 Scales	1:250	Rev.
Drawing No. SHEET 1 OF 1				A

ORIGINAL SIZE A1 0 10 20 30 40 50 60 70 80 90 100 150 200mm DO NOT SCALE - IF IN DOUBT, ASK

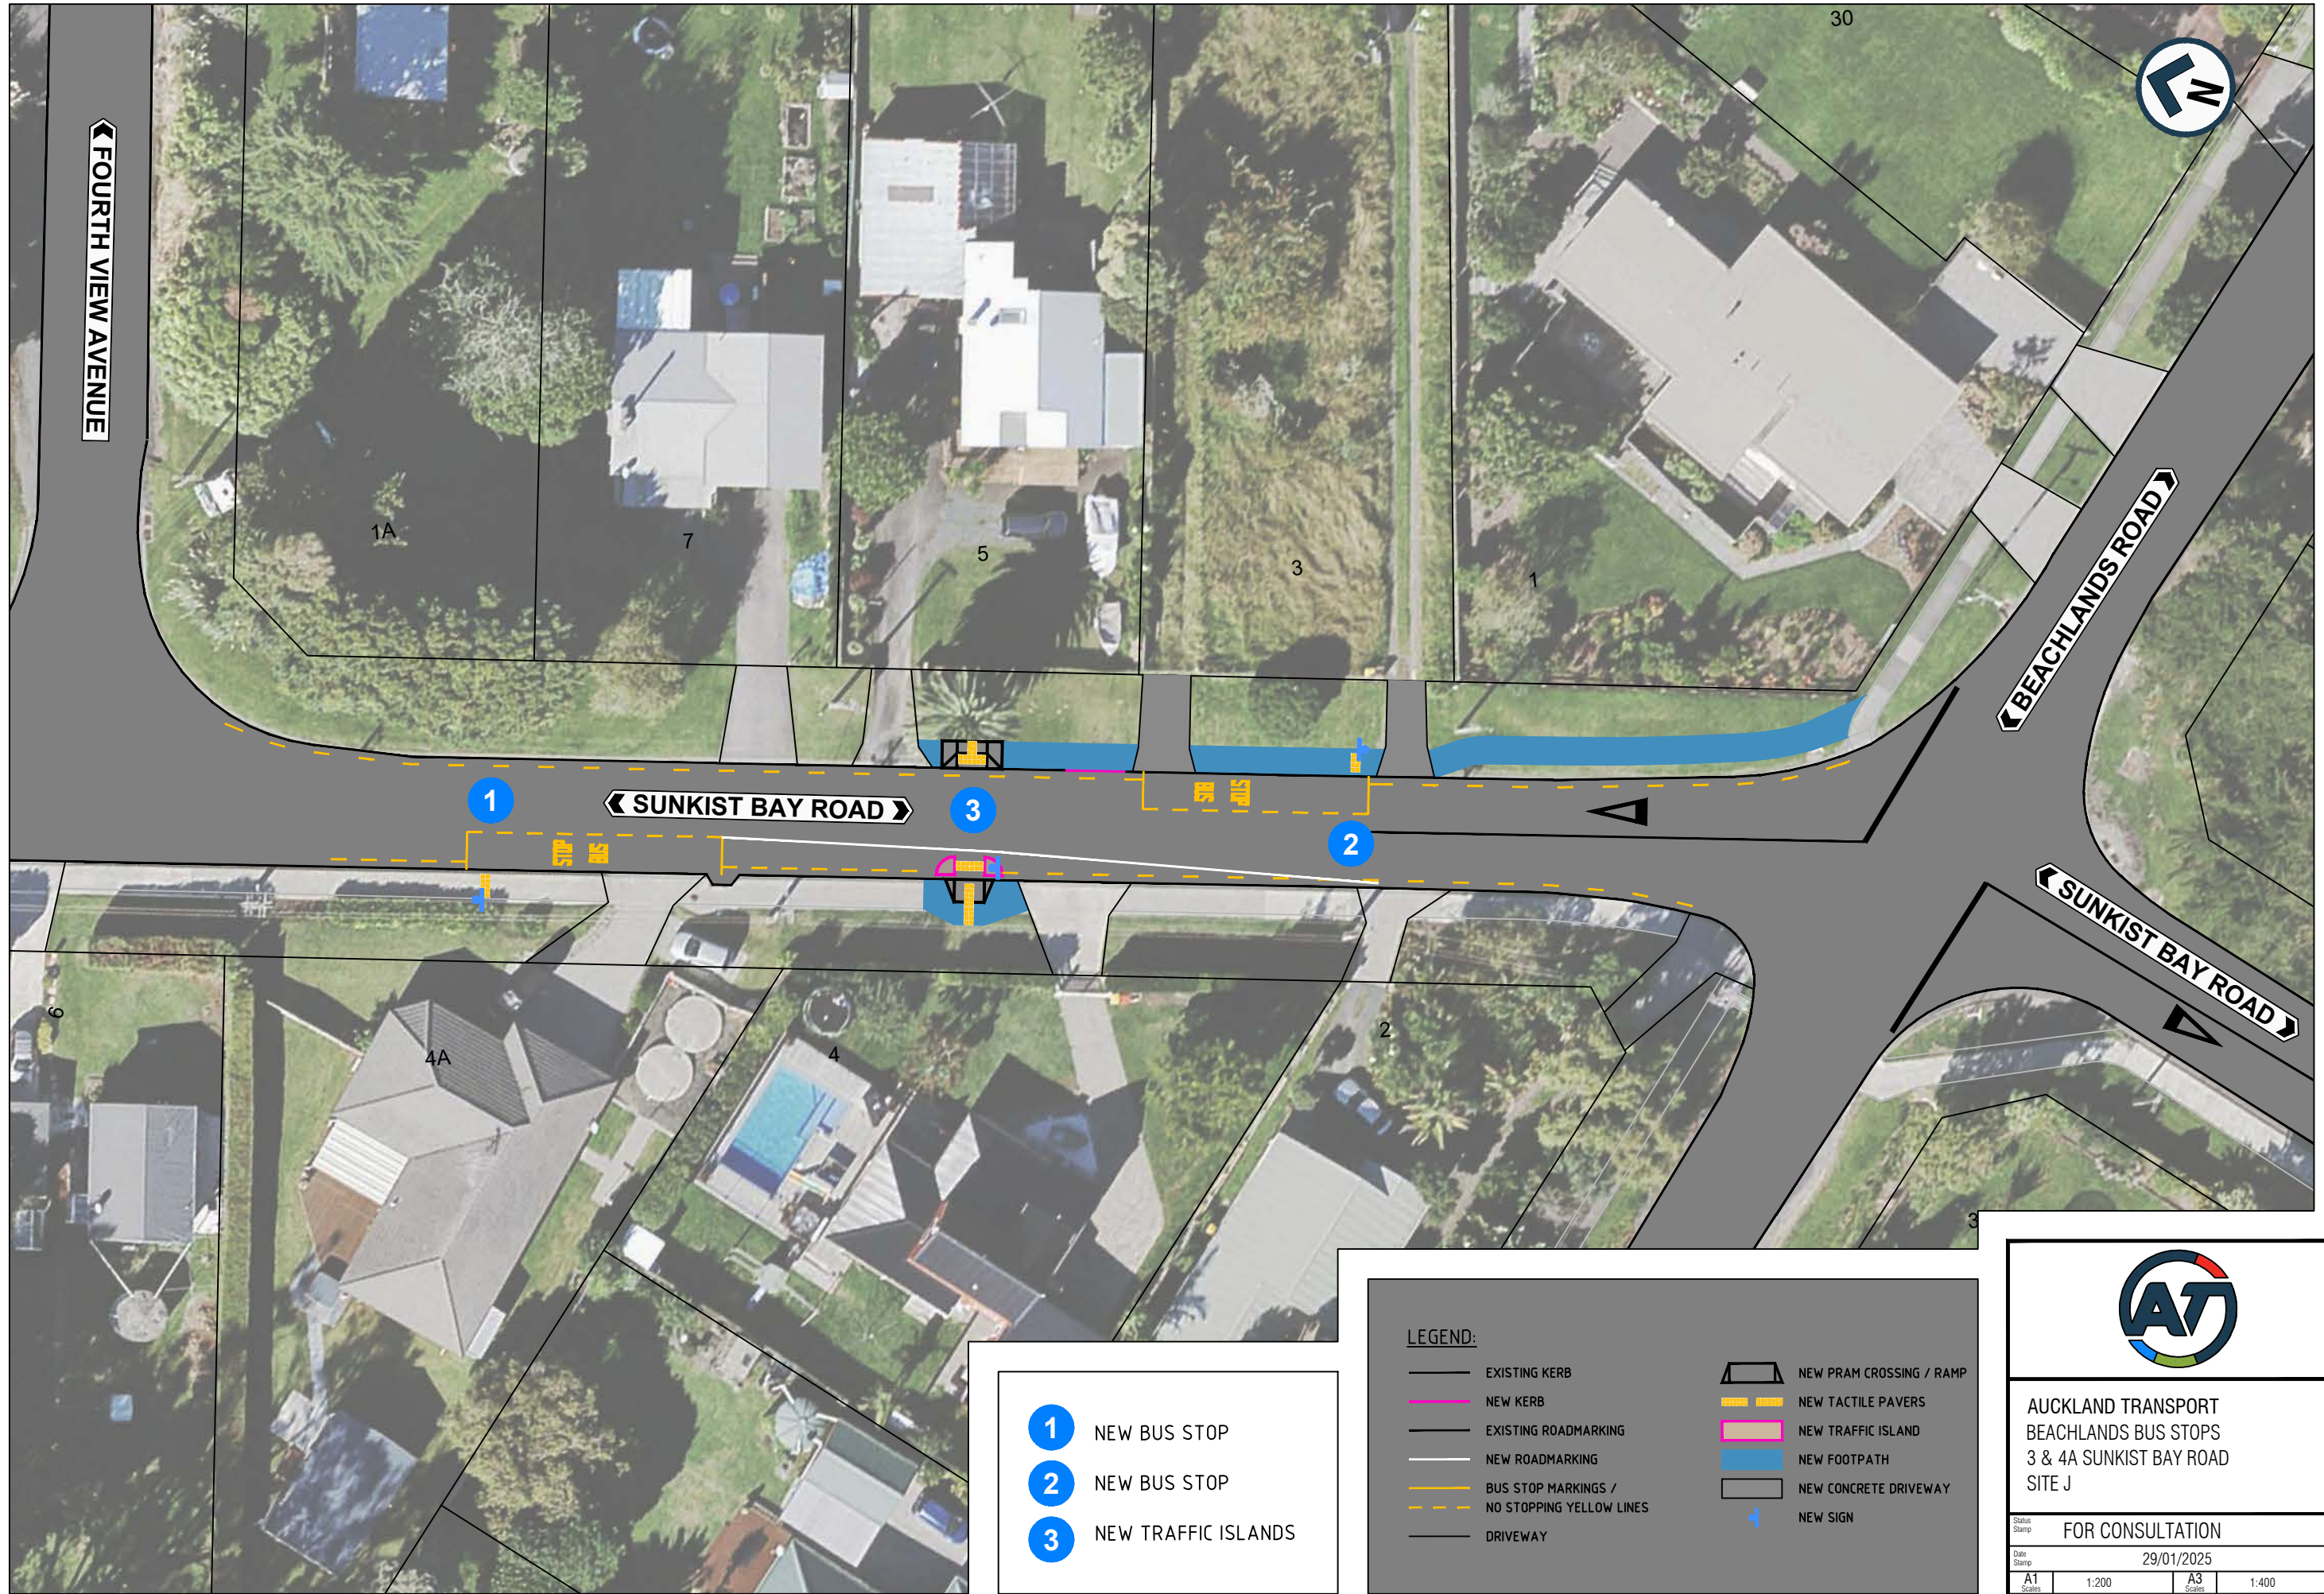

- 1 NEW BUS STOP
- 2 NEW BUS STOP
- 3 NEW TRAFFIC ISLANDS

LEGEND:

- EXISTING KERB
- NEW KERB
- EXISTING ROADMARKING
- NEW ROADMARKING
- BUS STOP MARKINGS / NO STOPPING YELLOW LINES
- DRIVEWAY
- NEW PRAM CROSSING / RAMP
- NEW TACTILE PAVERS
- NEW TRAFFIC ISLAND
- NEW FOOTPATH
- NEW CONCRETE DRIVEWAY
- NEW SIGN



AUCKLAND TRANSPORT
BEACHLANDS BUS STOPS
3 & 4A SUNKIST BAY ROAD
SITE J

FOR CONSULTATION

Date Stamp 29/01/2025

A1 1:200 A3 1:400

Drawing No. SHEET 1 OF 1

Rev. A

200mm
DO NOT SCALE - IF IN DOUBT, ASK

150

100

90

80

70

60

50

40

30

20

10

0

ORIGINAL SIZE
A1



- 1 NEW BUS STOP AND SHELTER
- 2 NEW BUS STOP
- 3 NEW REFUGE ISLANDS
- 4 NEW STOP CONTROL

LEGEND:

- EXISTING KERB
- NEW KERB
- EXISTING ROADMARKING
- NEW ROADMARKING
- BUS STOP ROADMARKINGS / NO STOPPING YELLOW LINES
- DRIVEWAY
- NEW PRAM CROSSING / RAMP
- NEW TACTILE PAVERS
- NEW BUS SHELTER
- NEW TRAFFIC ISLAND
- NEW FOOTPATH
- NEW SIGN
- TREE / TREE REMOVAL
- REGRADE GRASS BERM



AUCKLAND TRANSPORT
BEACHLANDS BUS STOPS
92&94 KARAKA RD (ON WINTERMAN RD)
SITE K

FOR CONSULTATION

Date Stamp 29/01/2025

A1 1:200 A3 1:400

Sheet No. SHEET 1 OF 1

Rev. A

ORIGINAL SIZE A1 200mm DO NOT SCALE - IF IN DOUBT, ASK



AUCKLAND TRANSPORT
BEACHLANDS BUS STOPS
51 NINTH VIEW AVENUE
SITE L

FOR CONSULTATION

29/01/2025

A1 1:125 A3 1:250

SHEET 1 OF 1

A