


ORIGINAL SIZE A1 0 10 20 30 40 50 60 70 80 90 100 150 200mm DO NOT SCALE - IF IN DOUBT, ASK

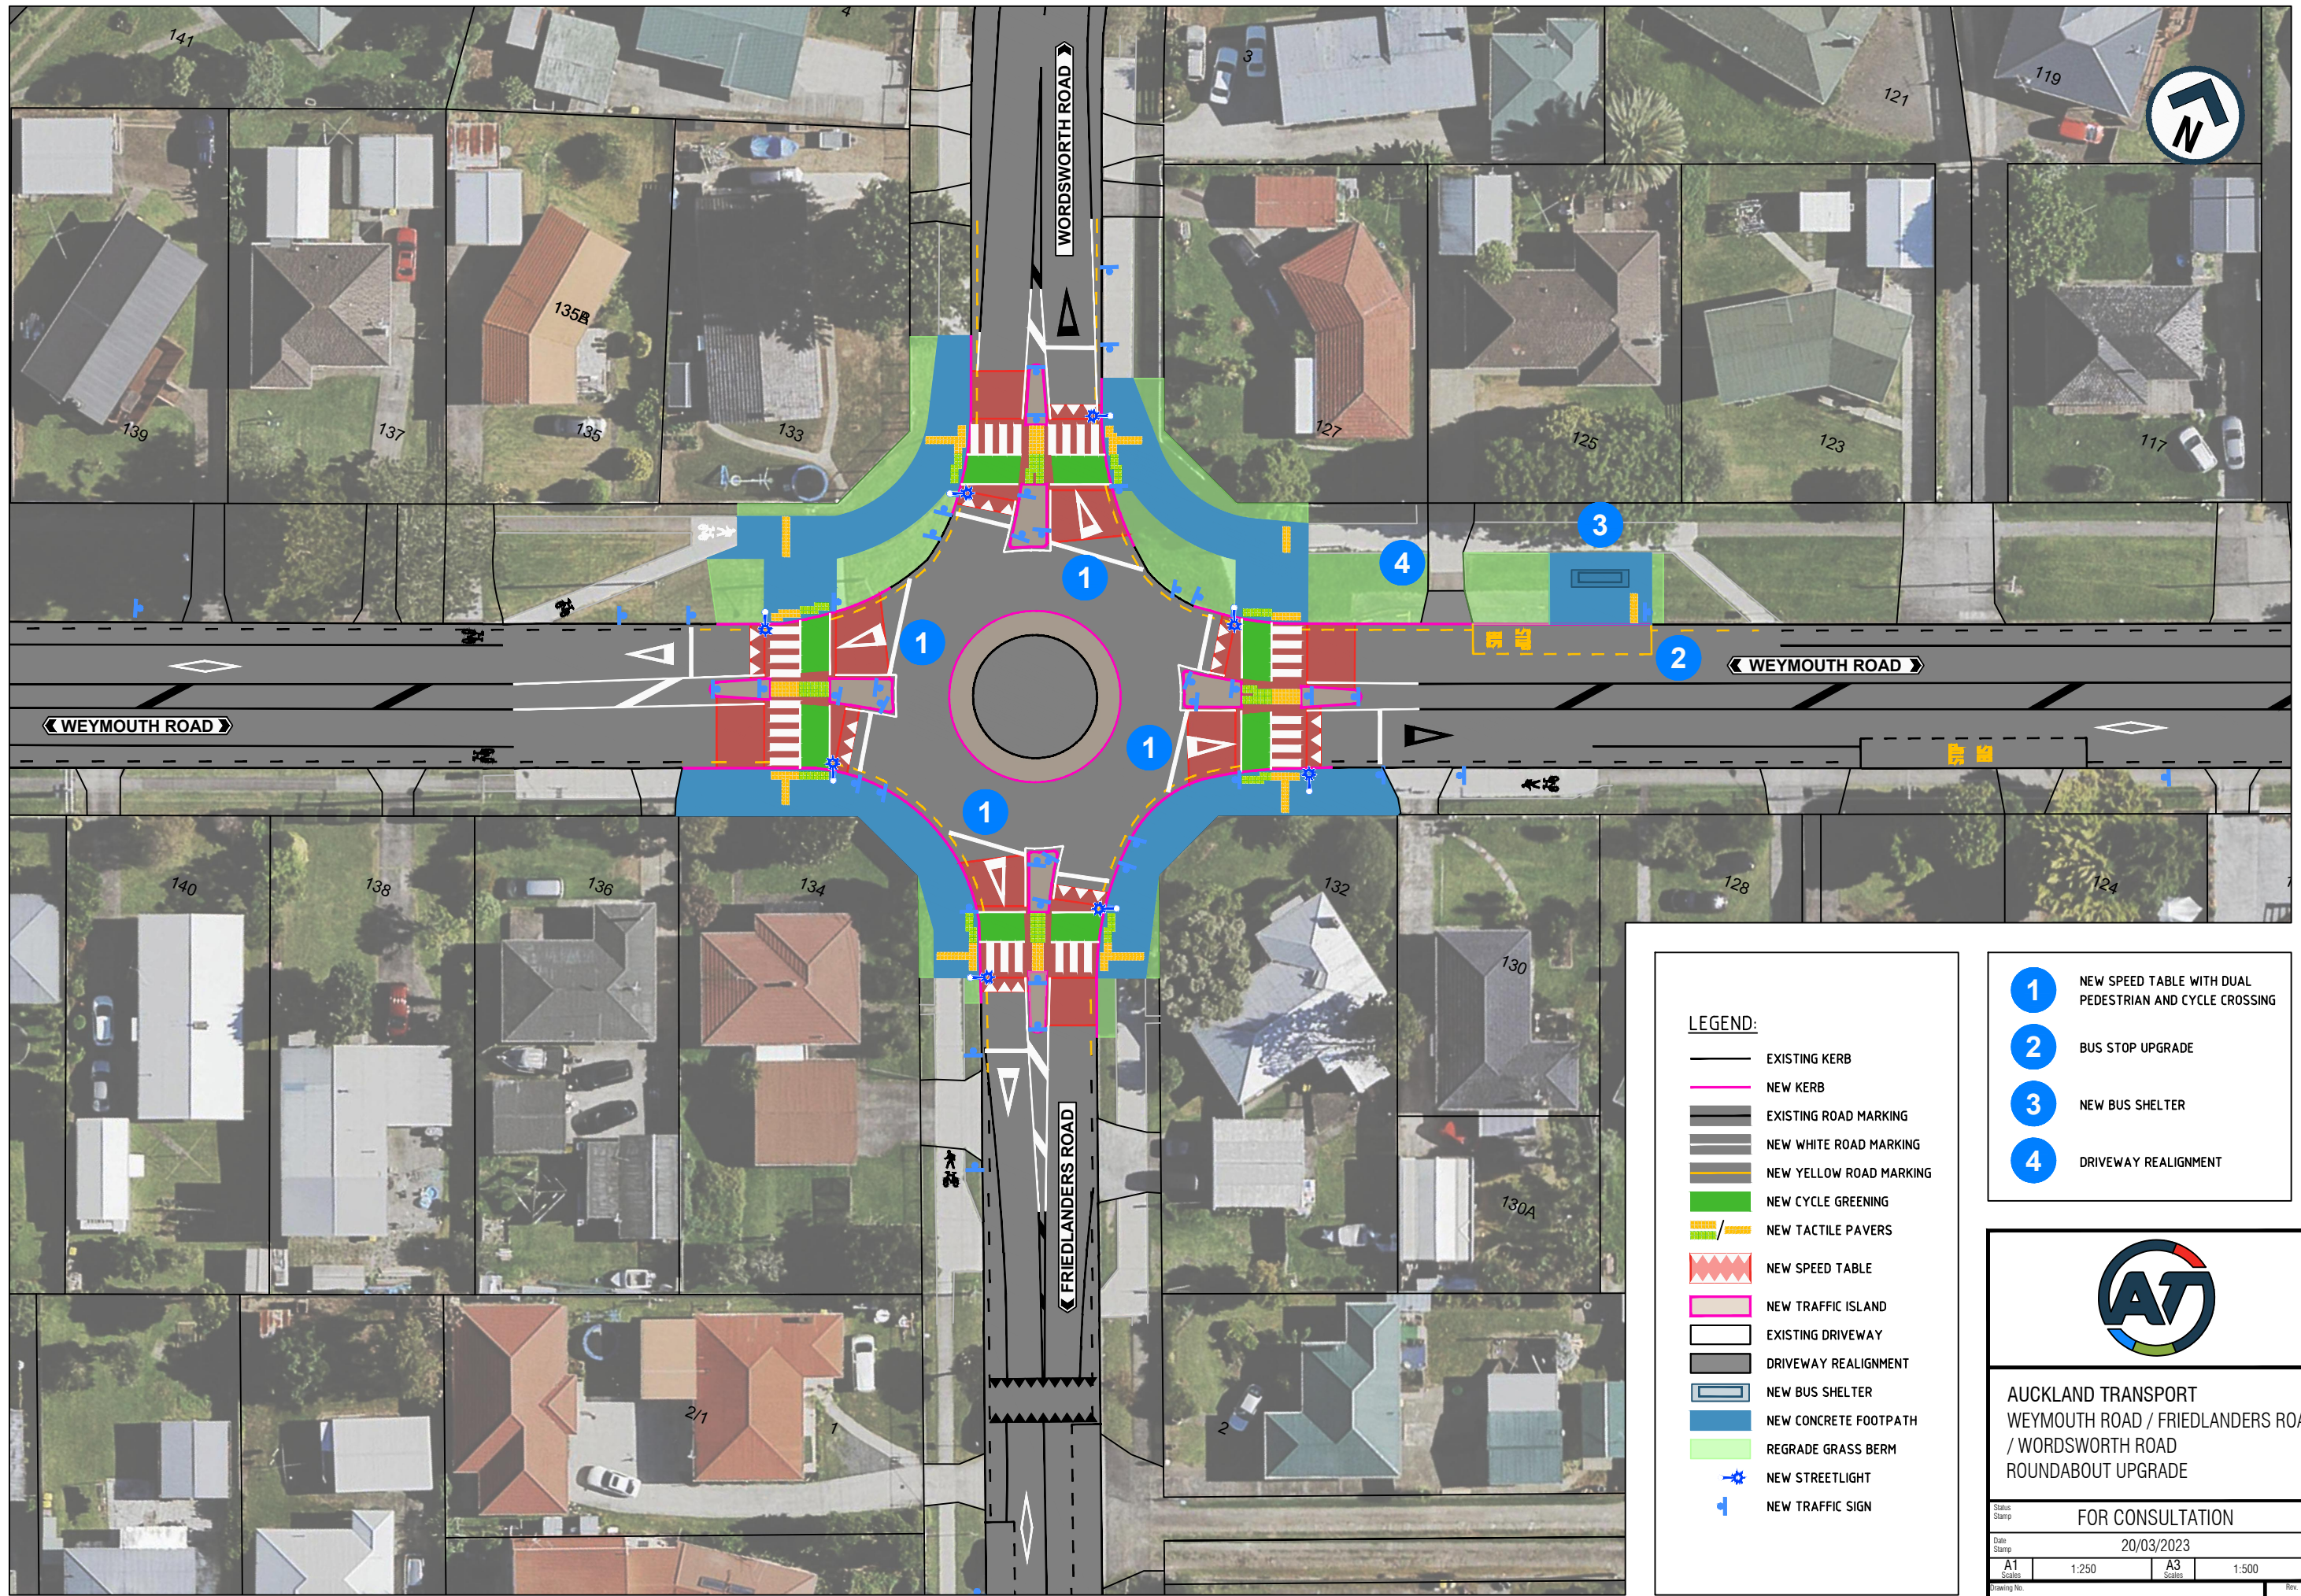

LEGEND:

- EXISTING KERB
- NEW KERB
- EXISTING ROAD MARKING
- NEW WHITE ROAD MARKING
- NEW YELLOW ROAD MARKING
- NEW CYCLE GREENING
- NEW TACTILE PAVERS
- NEW SPEED TABLE
- NEW TRAFFIC ISLAND
- EXISTING DRIVEWAY
- DRIVEWAY REALIGNMENT
- NEW BUS SHELTER
- NEW CONCRETE FOOTPATH
- REGRADE GRASS BERM
- NEW STREETLIGHT
- NEW TRAFFIC SIGN

- 1 NEW SPEED TABLE WITH DUAL PEDESTRIAN AND CYCLE CROSSING
- 2 BUS STOP UPGRADE
- 3 NEW BUS SHELTER
- 4 DRIVEWAY REALIGNMENT



AUCKLAND TRANSPORT
WEYMOUTH ROAD / FRIEDLANDERS ROAD
/ WORDSWORTH ROAD
ROUNDAABOUT UPGRADE

FOR CONSULTATION			
20/03/2023			
A1	1:250	A3	1:500
SHEET 1 OF 1			A