





BEACHLANDS BUS STOP PACKAGE FOR CONSULTATION JANUARY 2025

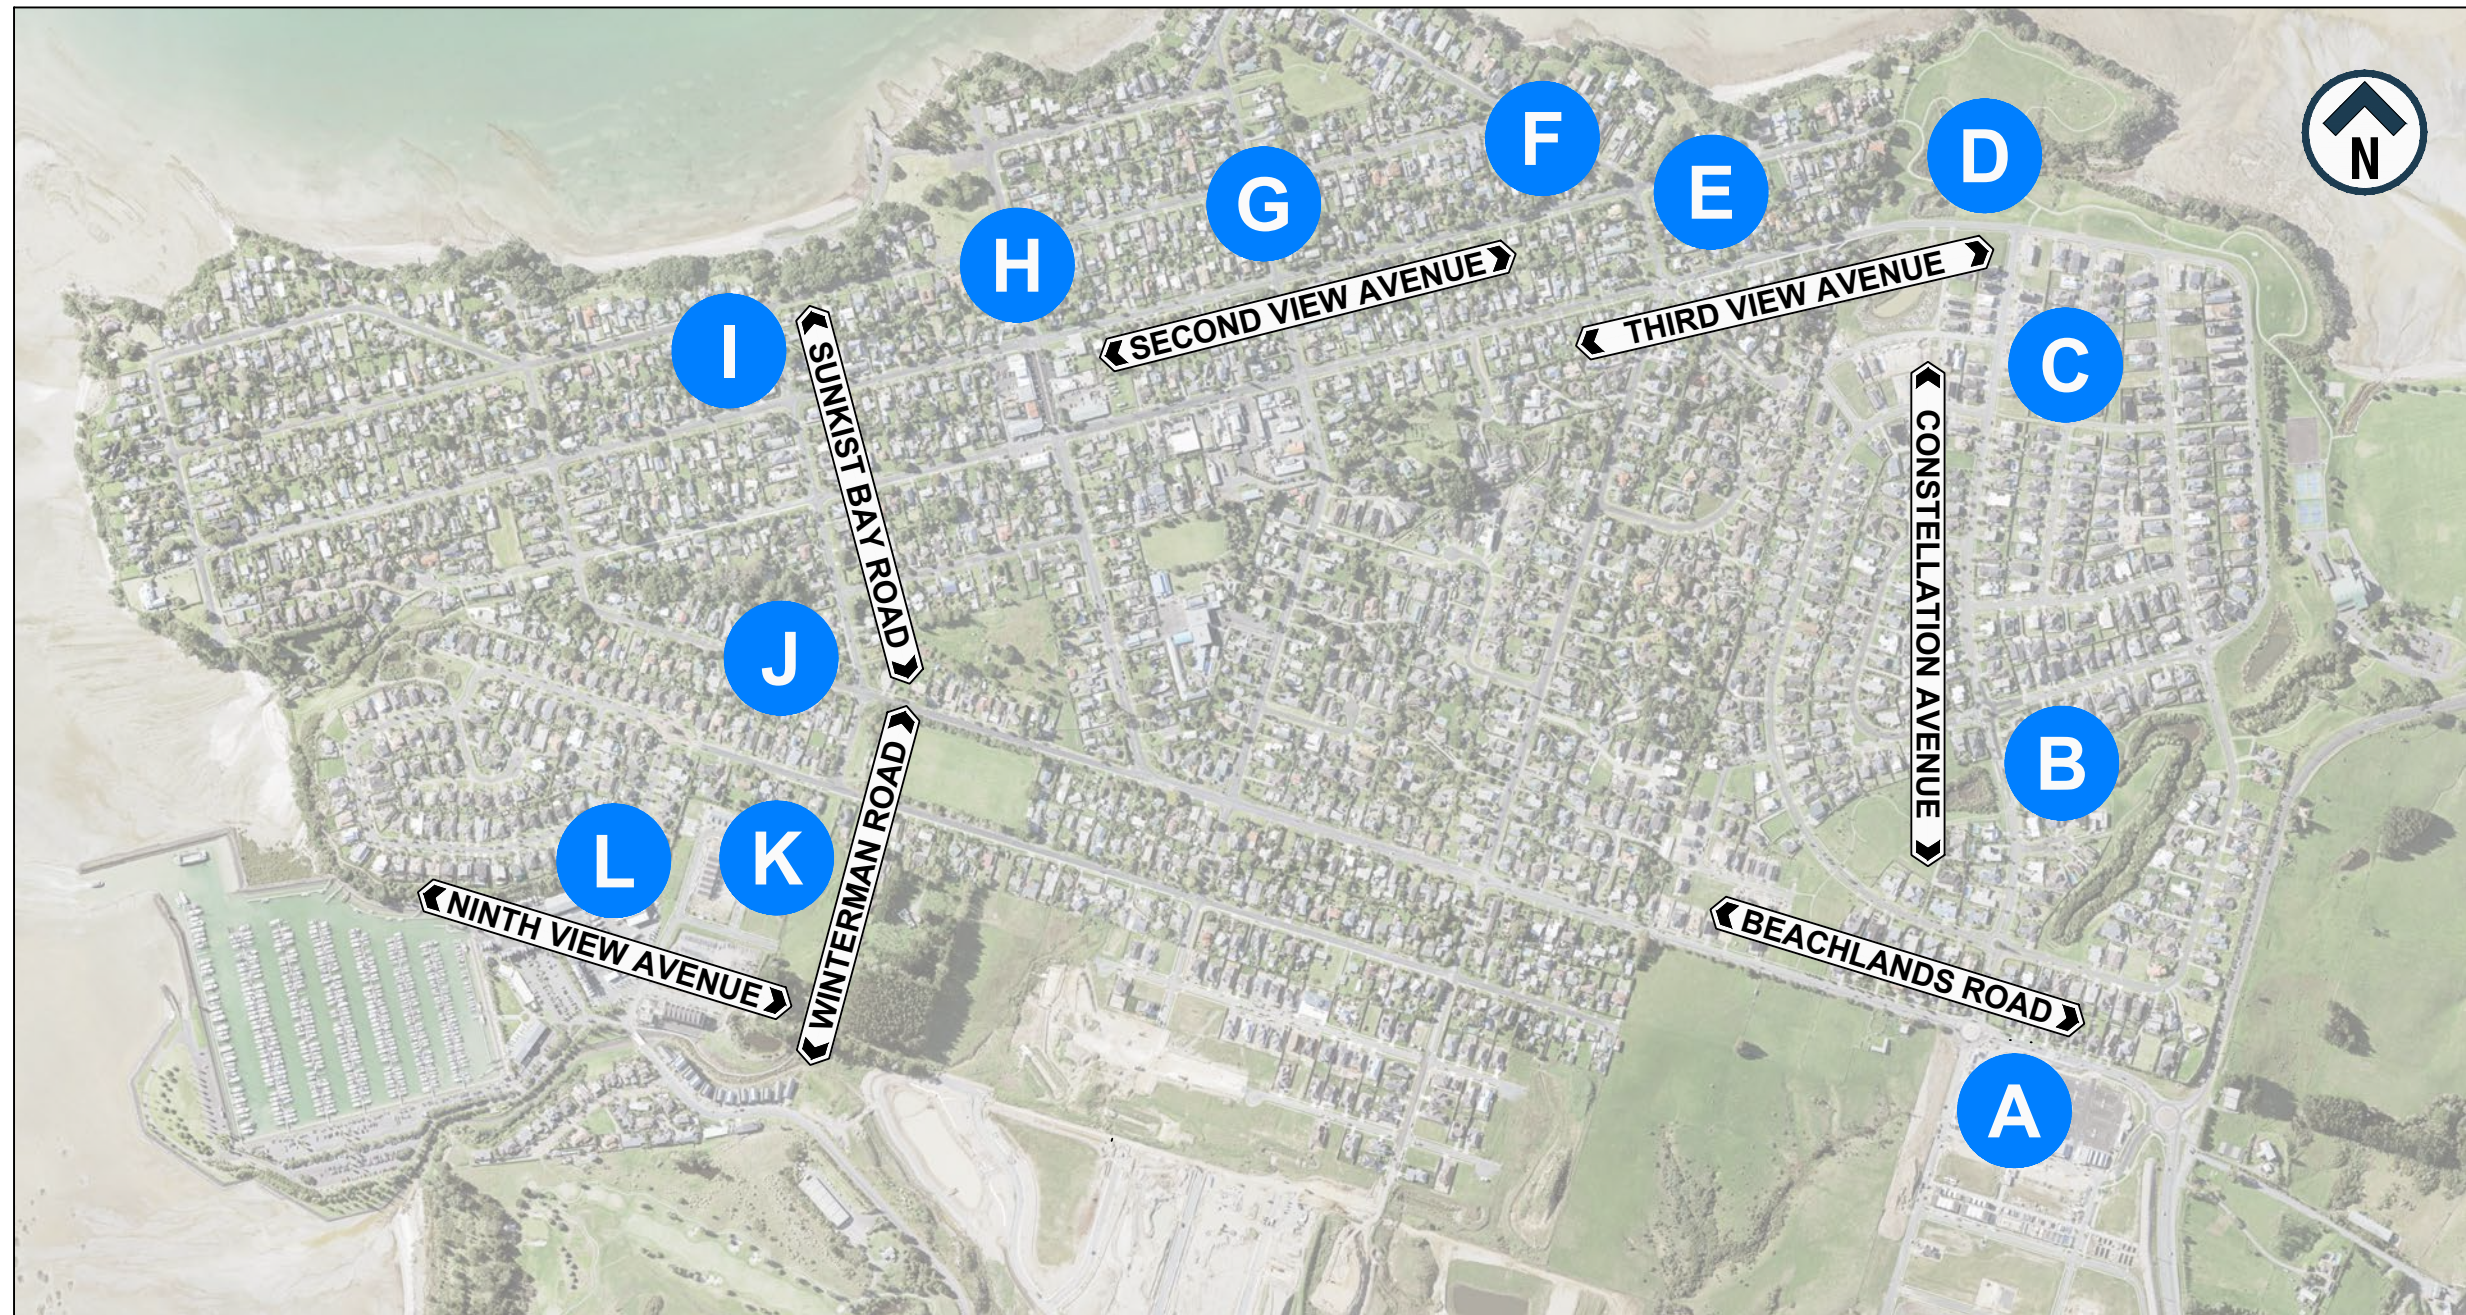

ORIGINAL SIZE A1 0 10 20 30 40 50 60 70 80 90 100 150 200mm DO NOT SCALE - IF IN DOUBT, ASK

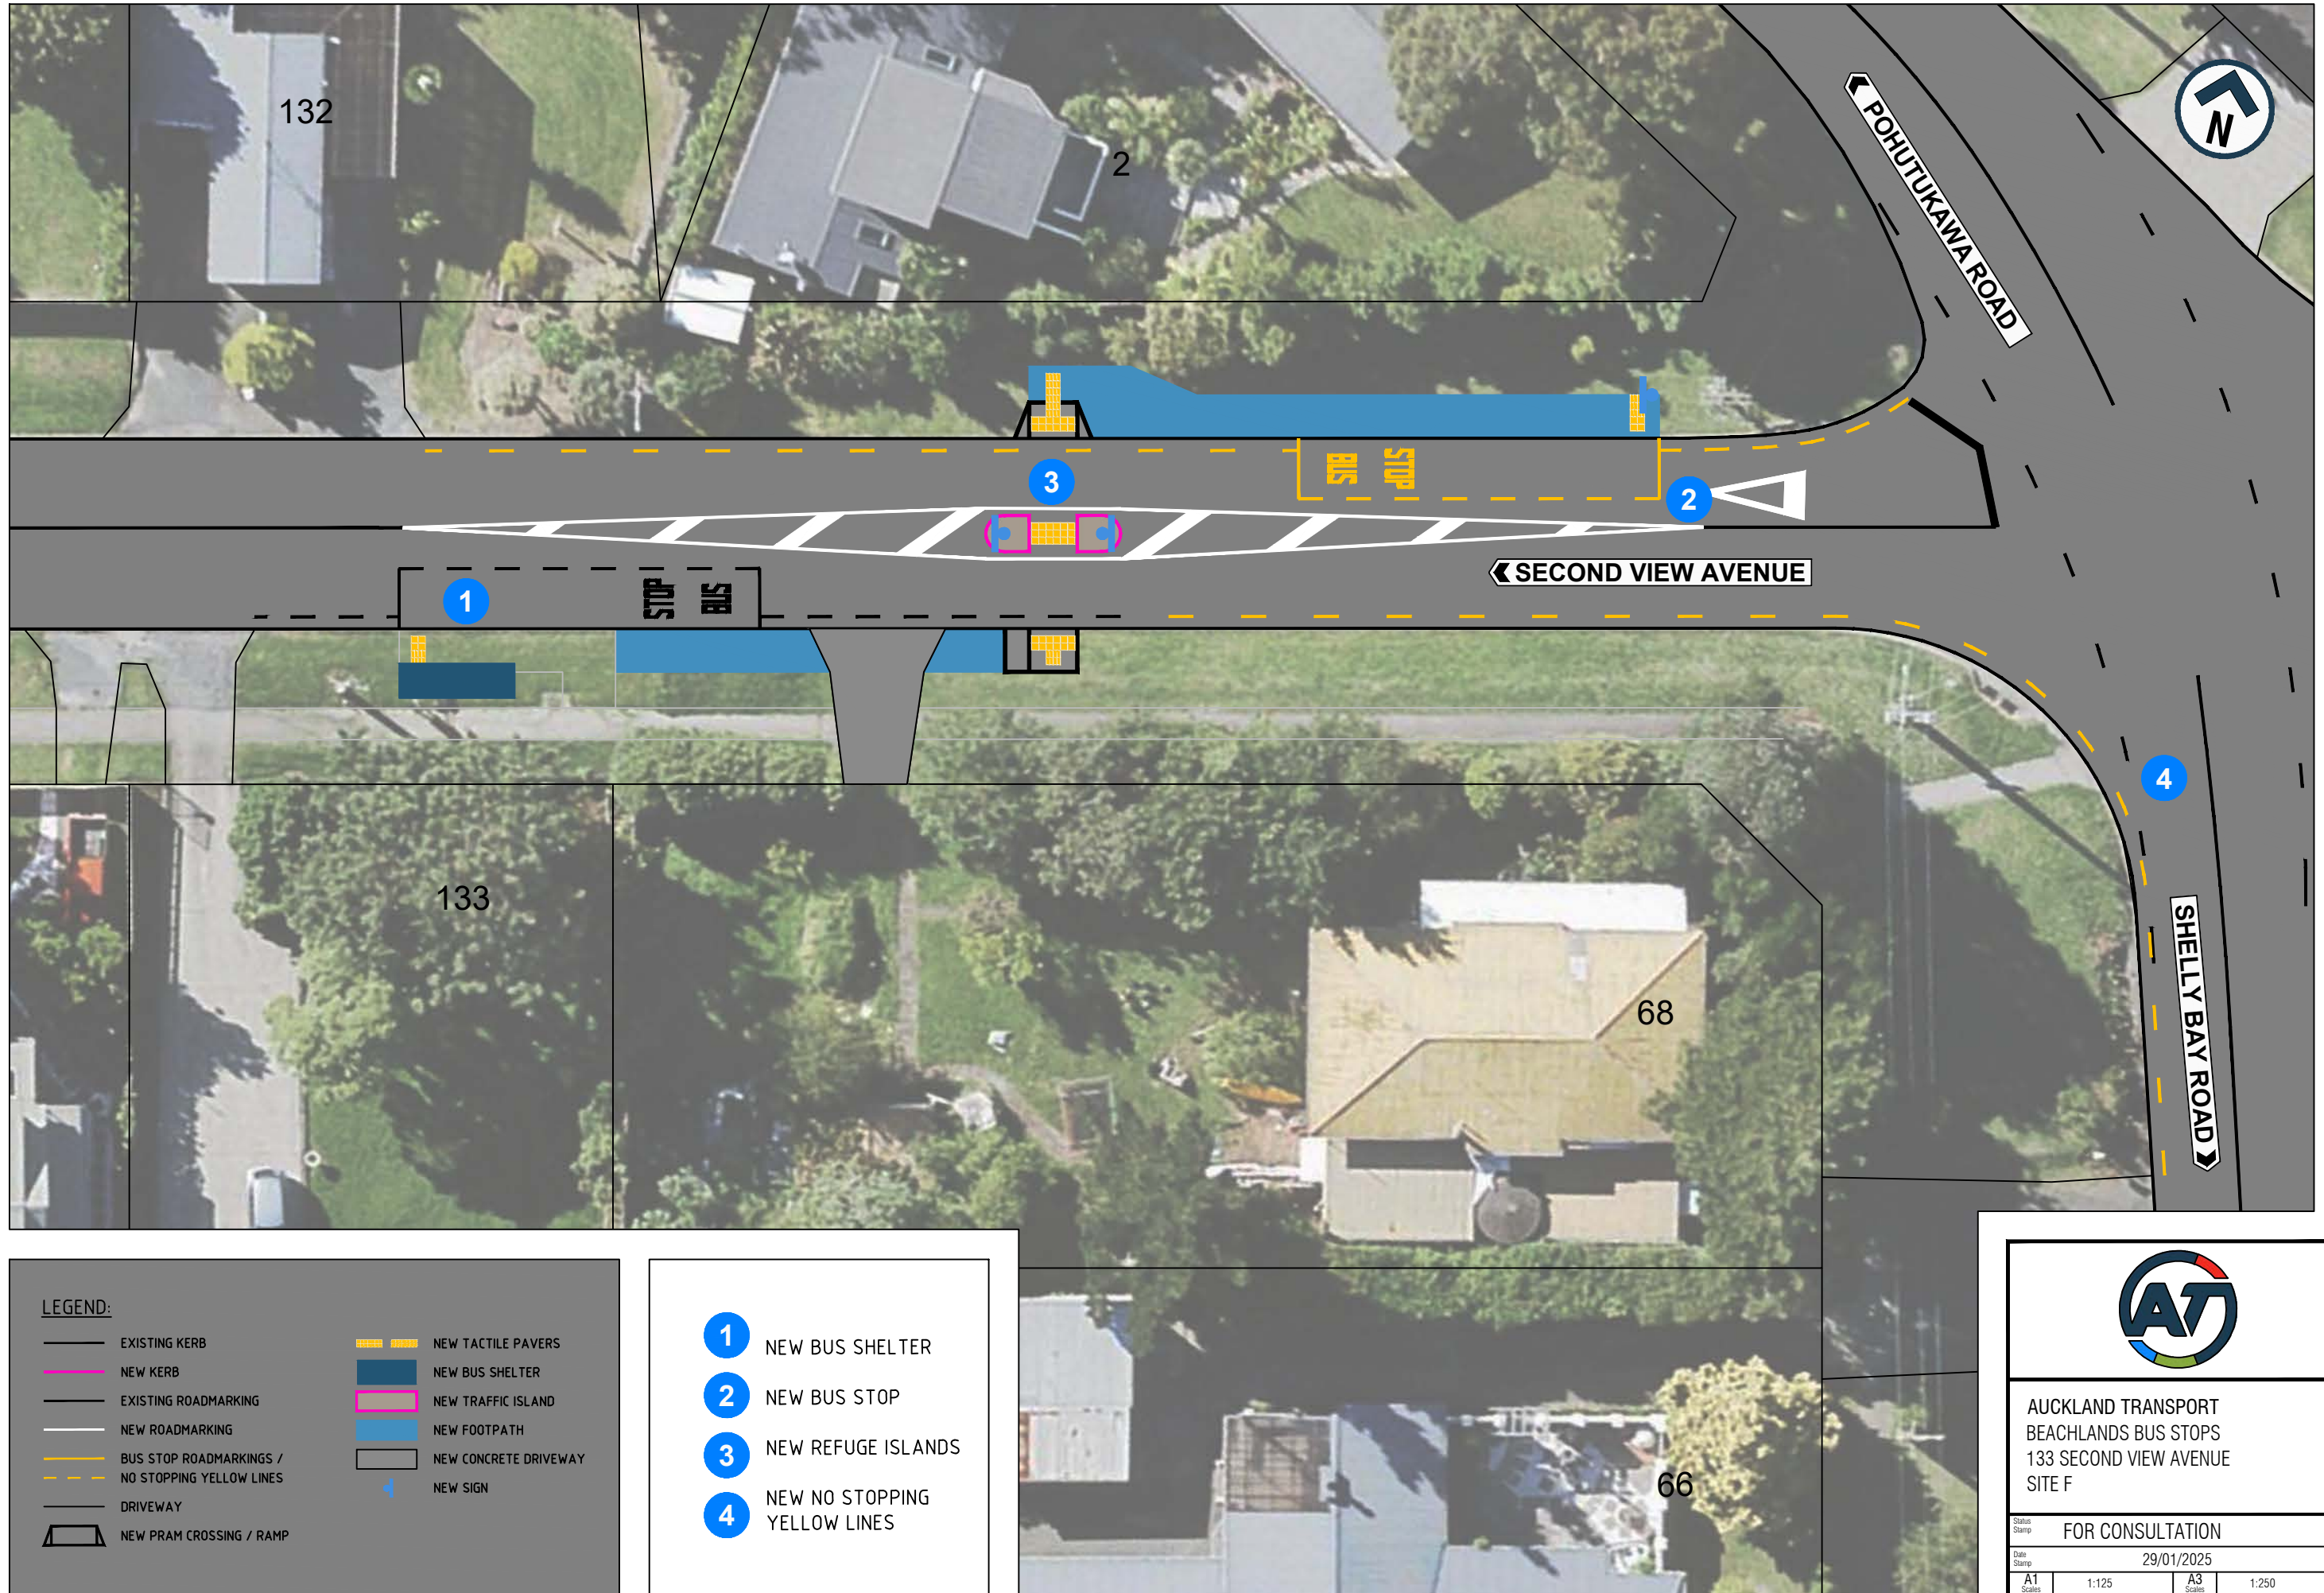

LEGEND:

- | | |
|--|-----------------------|
| — EXISTING KERB | NEW TACTILE PAVERS |
| — NEW KERB | NEW BUS SHELTER |
| — EXISTING ROADMARKING | NEW TRAFFIC ISLAND |
| — NEW ROADMARKING | NEW FOOTPATH |
| — BUS STOP ROADMARKINGS / NO STOPPING YELLOW LINES | NEW CONCRETE DRIVEWAY |
| — DRIVEWAY | NEW SIGN |
| — NEW PRAM CROSSING / RAMP | |

- 1 NEW BUS SHELTER
- 2 NEW BUS STOP
- 3 NEW REFUGE ISLANDS
- 4 NEW NO STOPPING YELLOW LINES



AUCKLAND TRANSPORT
BEACHLANDS BUS STOPS
133 SECOND VIEW AVENUE
SITE F

FOR CONSULTATION

29/01/2025

A1	1:125	A3	1:250
----	-------	----	-------

Sheet No. SHEET 1 OF 1

A

200mm
DO NOT SCALE - IF IN DOUBT, ASK

150

100

90

80

70

60

50

40


30

20

10

0

ORIGINAL SIZE
A1

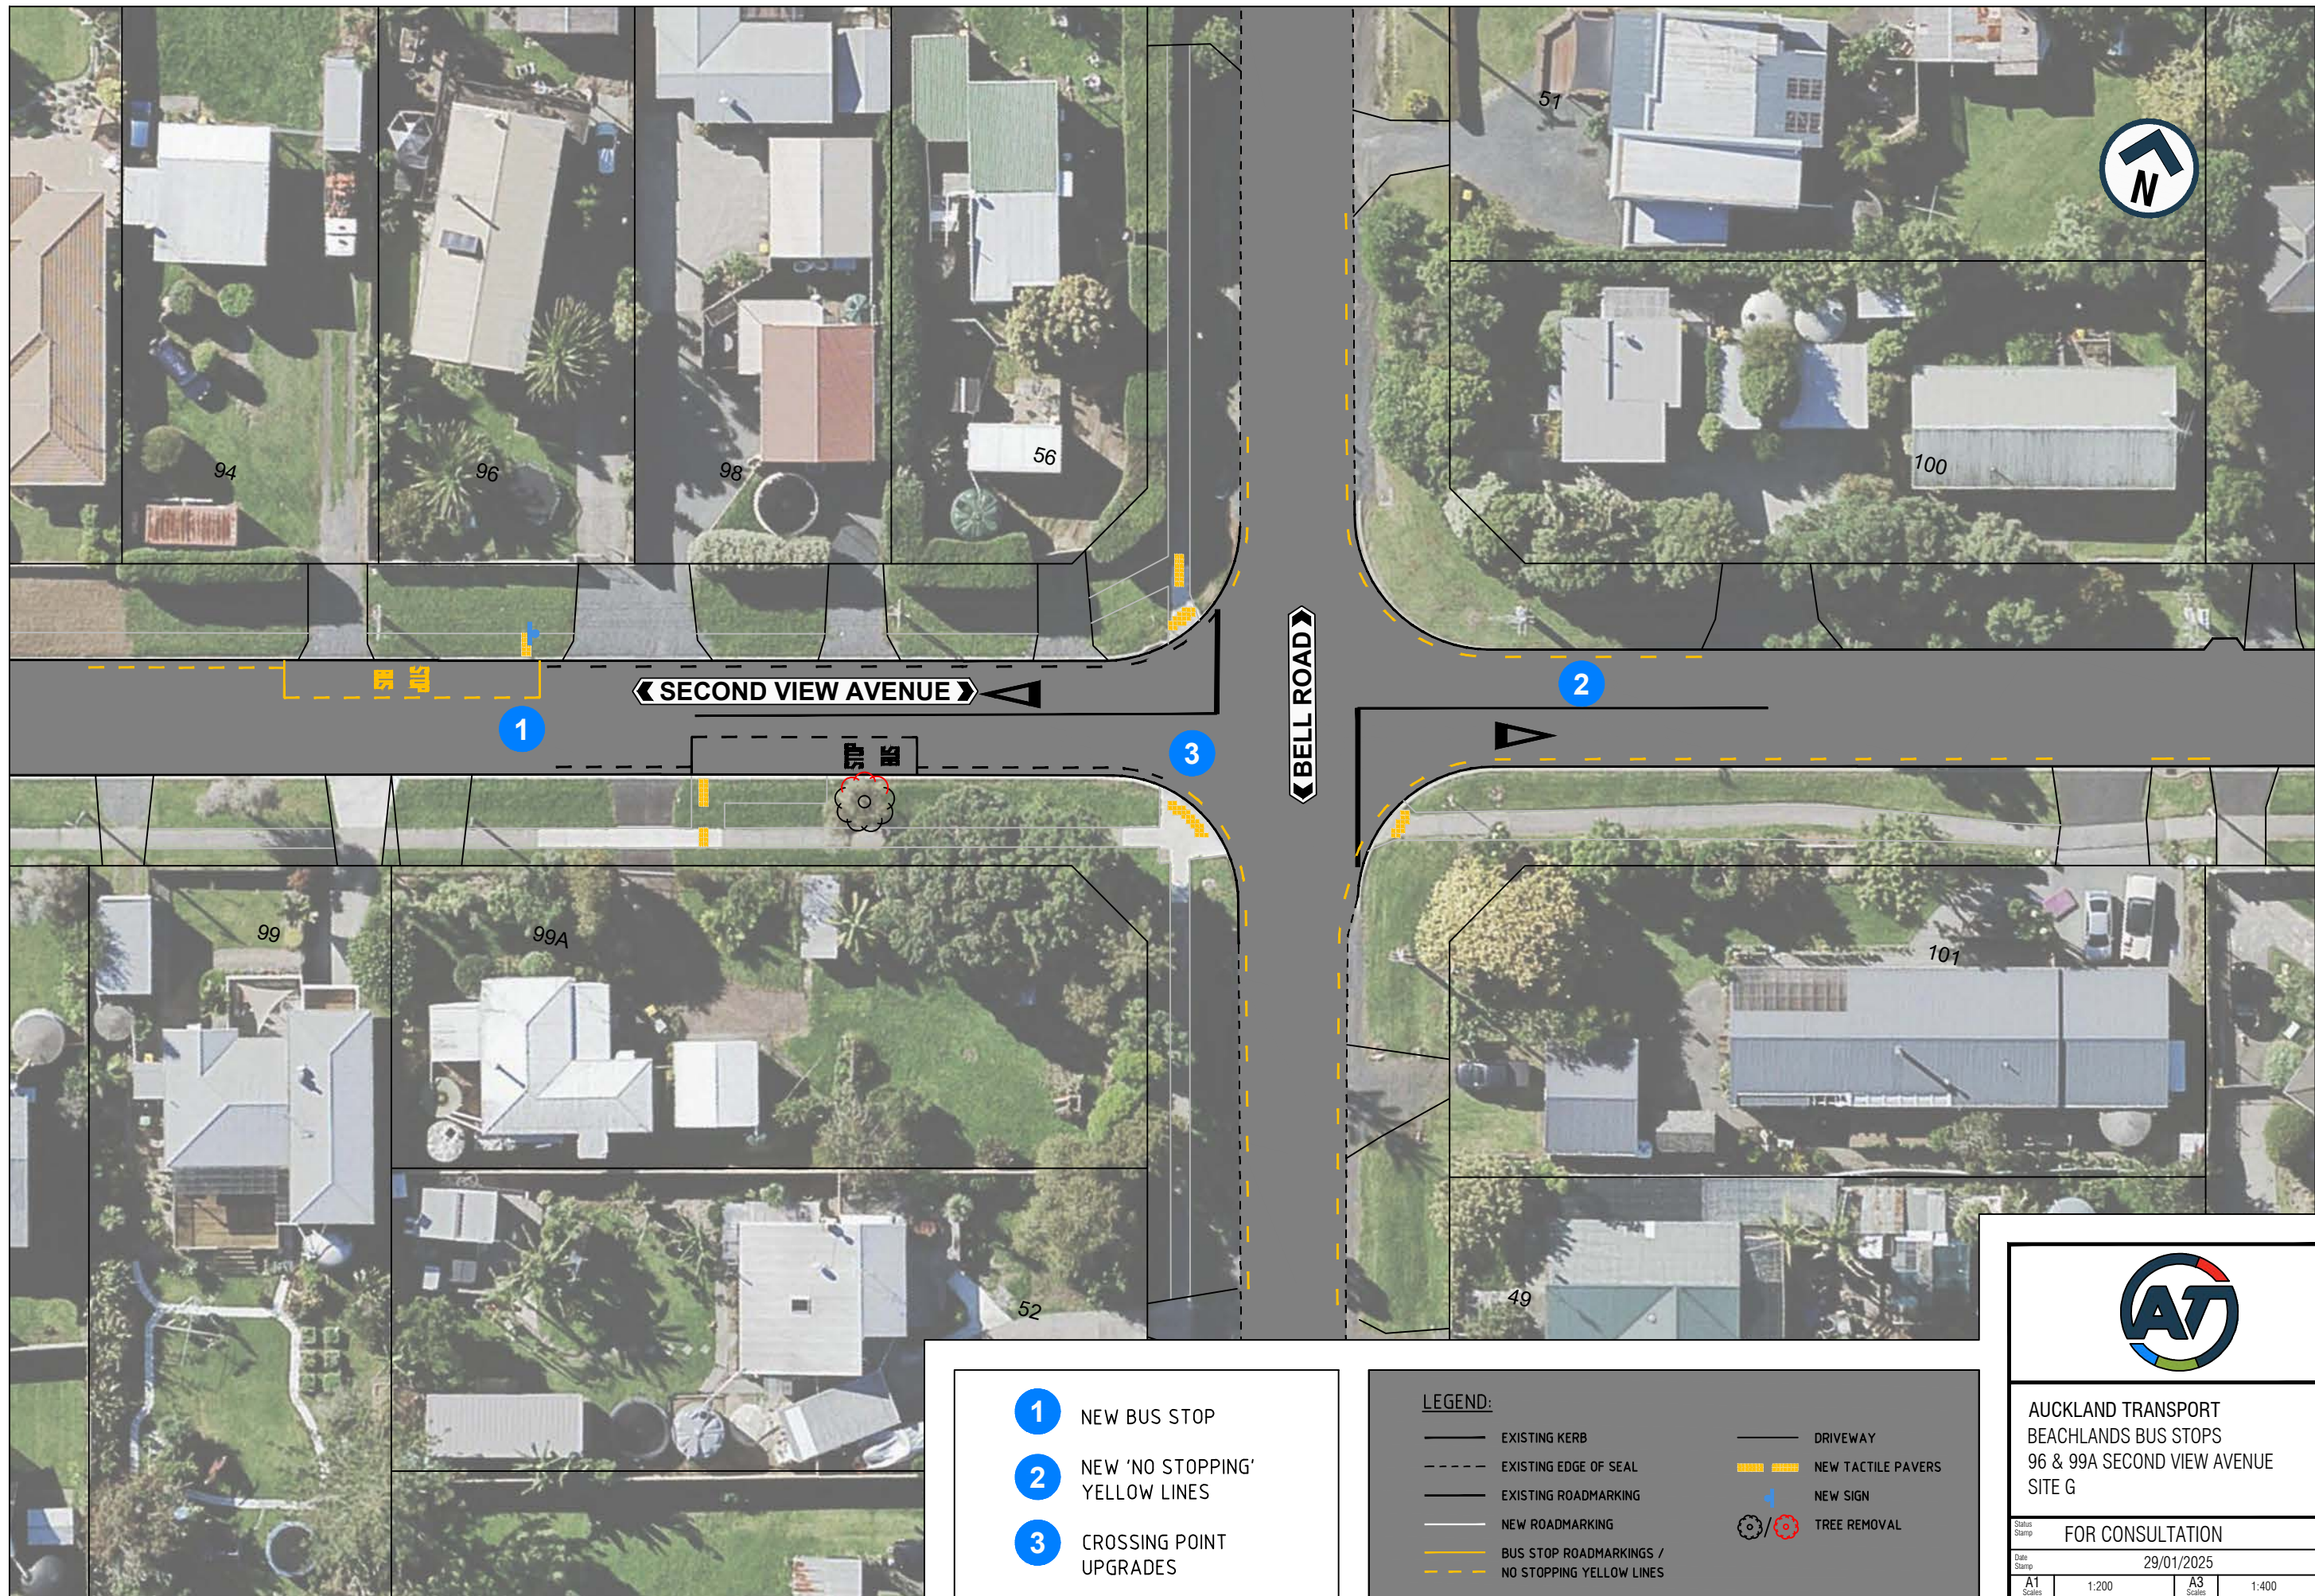

- 1 NEW BUS STOP
- 2 NEW 'NO STOPPING' YELLOW LINES
- 3 CROSSING POINT UPGRADES

LEGEND:

- EXISTING KERB
- EXISTING EDGE OF SEAL
- EXISTING ROADMARKING
- NEW ROADMARKING
- BUS STOP ROADMARKINGS / NO STOPPING YELLOW LINES
- DRIVEWAY
- NEW TACTILE PAVERS
- NEW SIGN
- TREE REMOVAL



AUCKLAND TRANSPORT
BEACHLANDS BUS STOPS
96 & 99A SECOND VIEW AVENUE
SITE G

FOR CONSULTATION


29/01/2025

A1 1:200 A3 1:400

Sheet No. SHEET 1 OF 1

Rev. A

ORIGINAL SIZE A1 200mm DO NOT SCALE - IF IN DOUBT, ASK

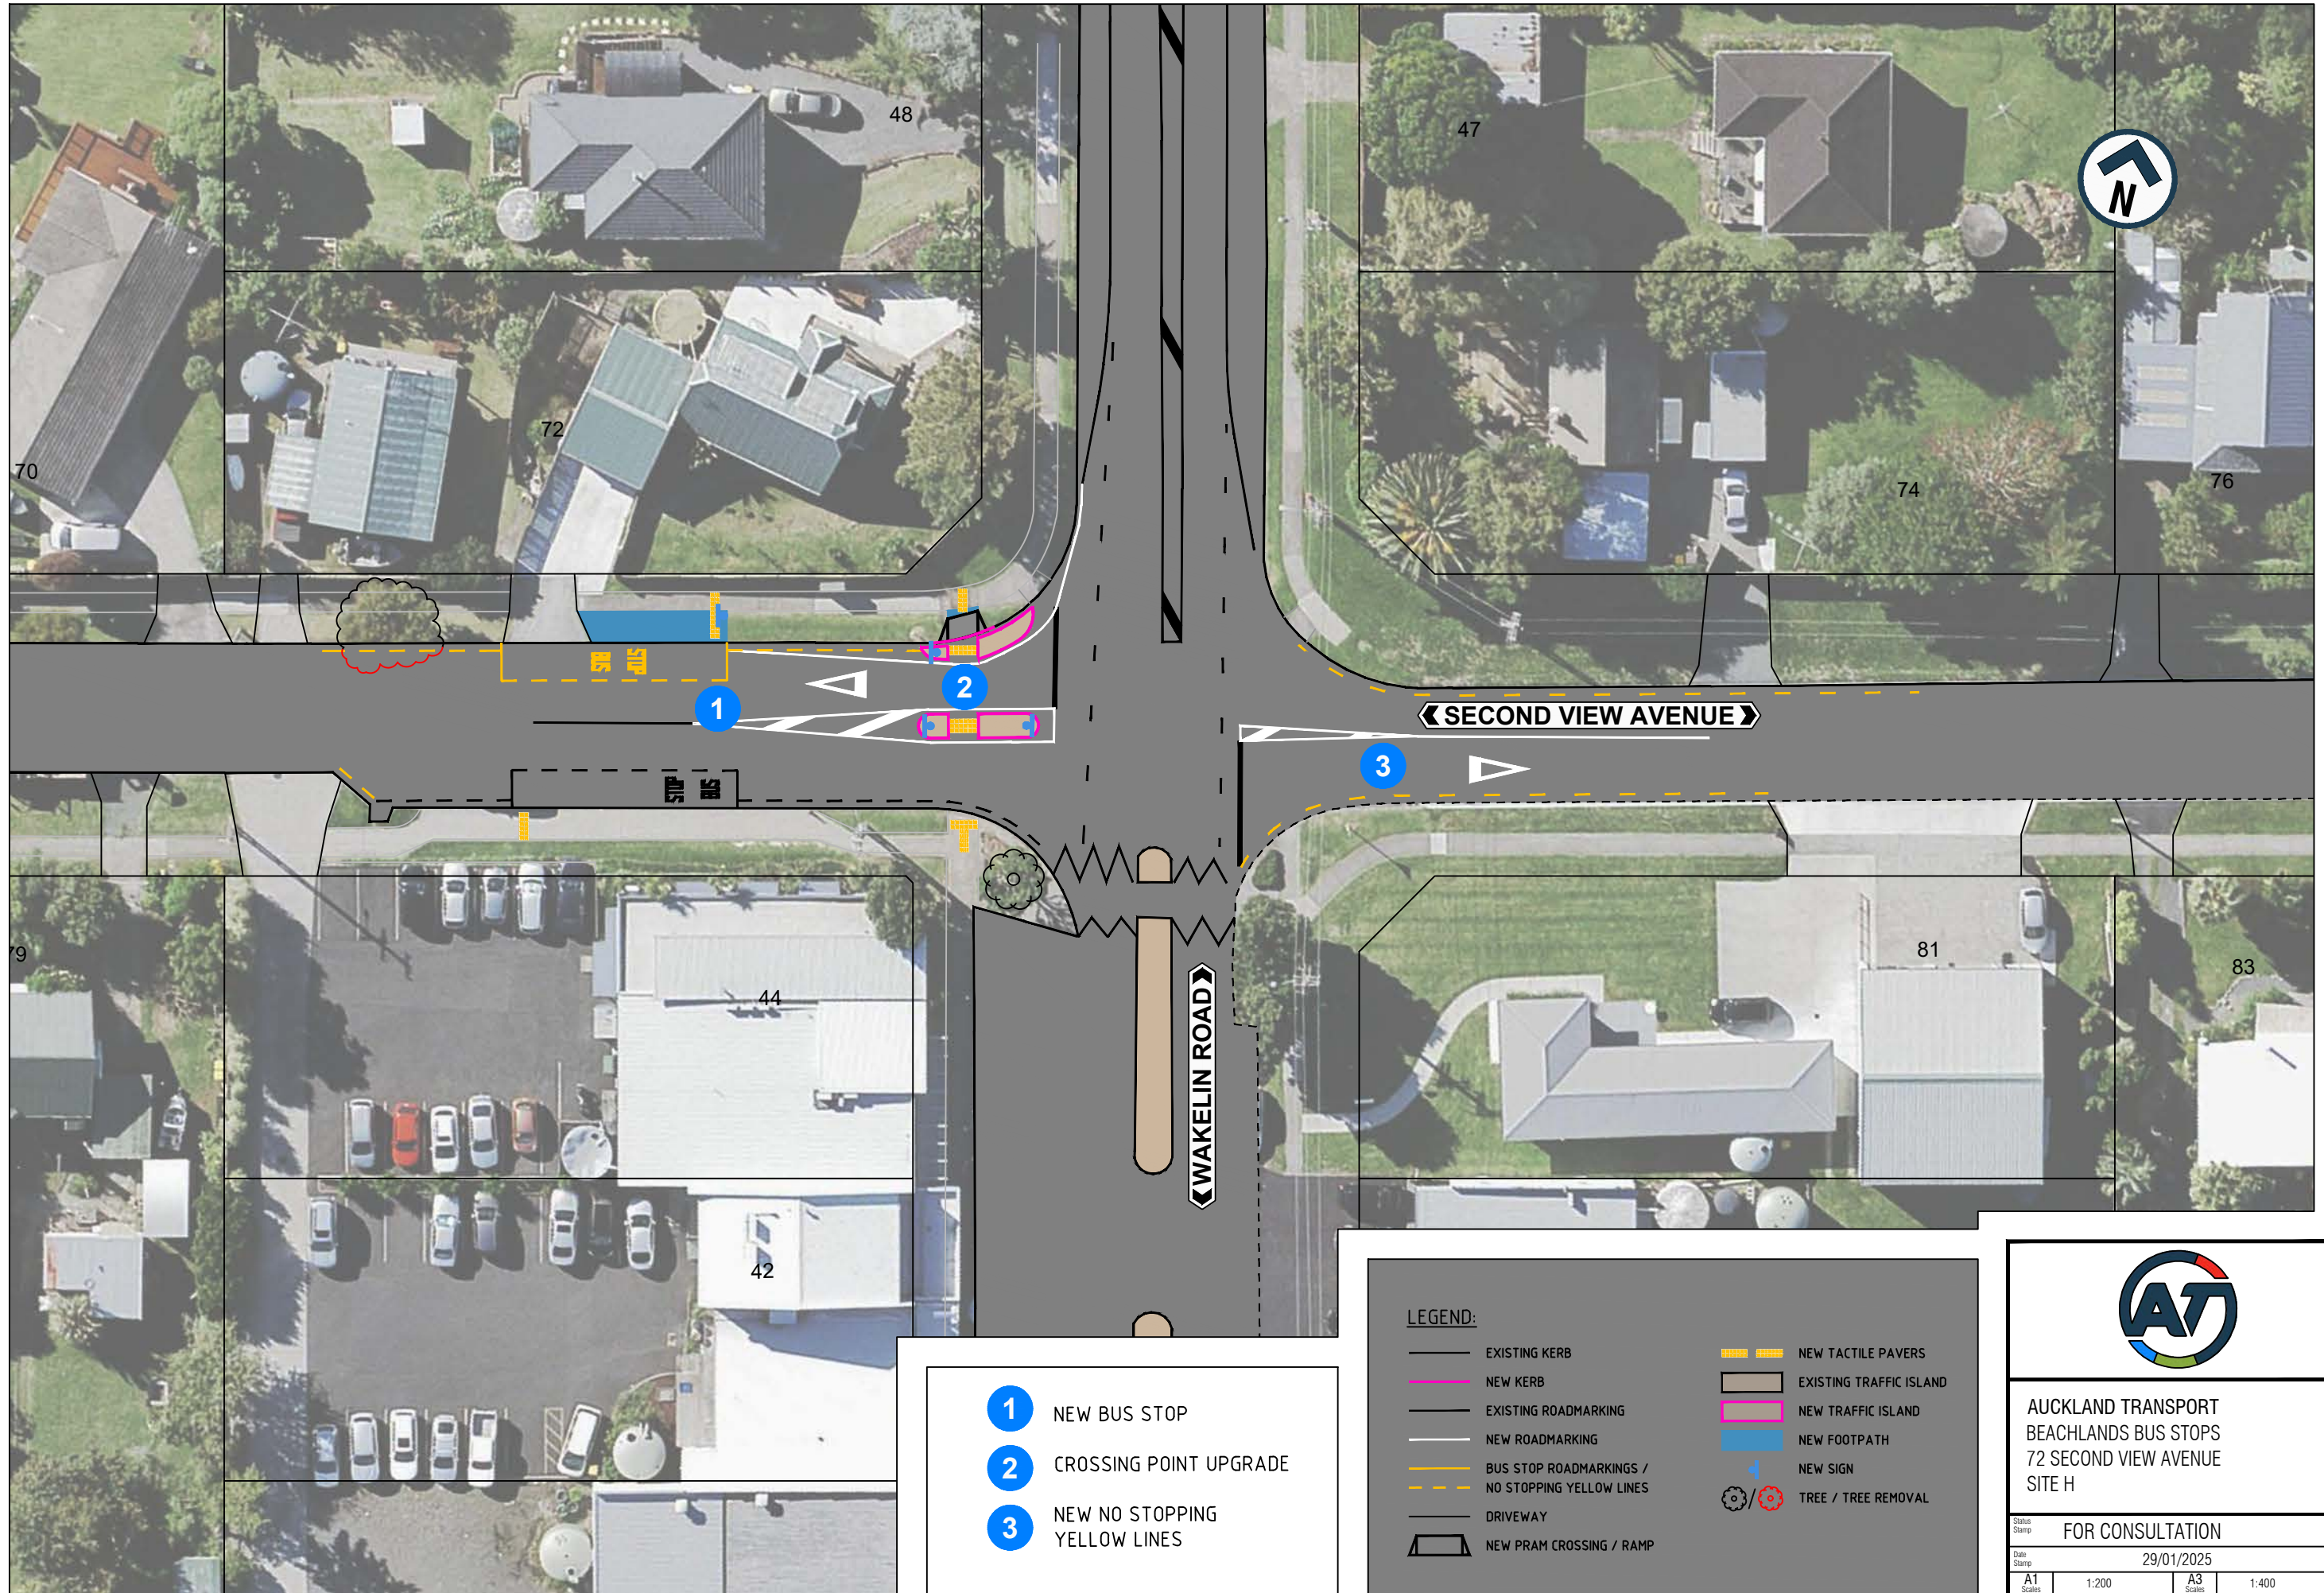

- 1 NEW BUS STOP
- 2 CROSSING POINT UPGRADE
- 3 NEW NO STOPPING YELLOW LINES

LEGEND:

—	EXISTING KERB	—	NEW TACTILE PAVERS
—	NEW KERB	—	EXISTING TRAFFIC ISLAND
—	EXISTING ROADMARKING	—	NEW TRAFFIC ISLAND
—	NEW ROADMARKING	—	NEW FOOTPATH
—	BUS STOP ROADMARKINGS / NO STOPPING YELLOW LINES	—	NEW SIGN
—	DRIVEWAY	—	TREE / TREE REMOVAL
—	NEW PRAM CROSSING / RAMP		

AUCKLAND TRANSPORT
BEACHLANDS BUS STOPS
72 SECOND VIEW AVENUE
SITE H

Status Stamp FOR CONSULTATION

Date Stamp 29/01/2025

A1	1:200	A3	1:400
----	-------	----	-------

Drawing No. SHEET 1 OF 1

Rev. **A**